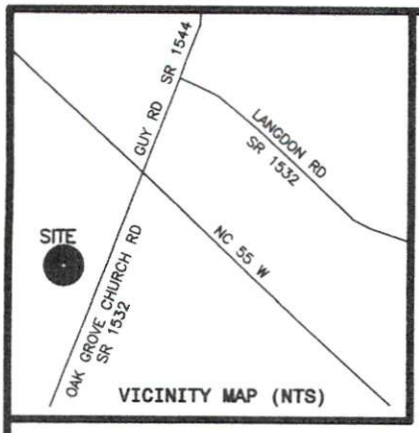

VICINITY MAP (NTS)

LEGEND

NTS	NOT TO SCALE
EIP	EXISTING IRON PIPE
PP	POWER POLE
W/M	WATER METER
TB	TELEPHONE BOX
IPS	IRON PIPE SET
CP&L	TRANSFORMER
CATV	CABLE TV BOX
L. POLE	LIGHT POLE
OHPL	OVERHEAD POWER LINE
F.E.S.	FLARED END SECTION (PIPE)
RCP	REINFORCED CONC. PIPE
B.O.C.	BACK OF CURB
F.H.	FIRE HYDRANT
C\O	SEWER CLEAN OUT
EIS	EXISTING IRON STAKE
M.H.	MANHOLE
ECM	EXISTING CONCRETE MONUMENT
P.K.	PARKER KALON NAIL

N.C. GRID NORTH, NAD 83
(REF: M.B.2020, PG.181)

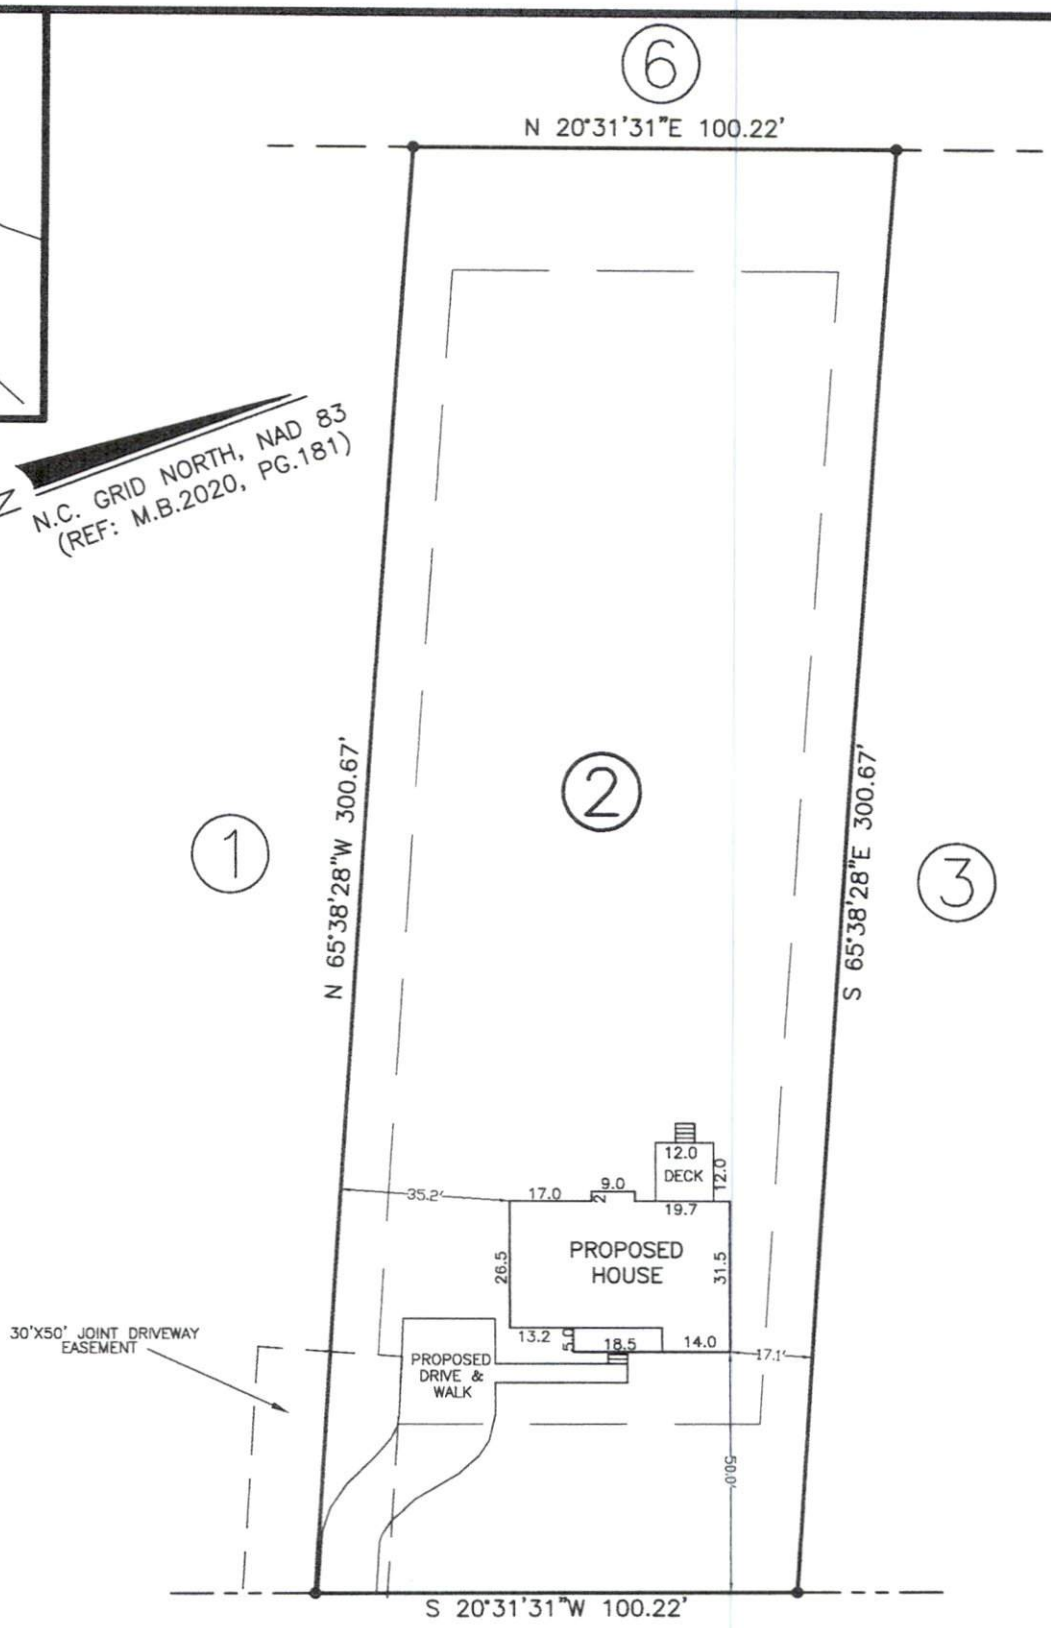

OAK GROVE CHURCH ROAD

(60' PUBLIC R/W – SR 1532)

NOTE: SHOWN IS LOT 2 OF
KEITH M. BROWN & JOHNNY
M. CARROLL S/D
REF: B.O.M.2020, PG.181

AREA = 0.690 ACRES
2803 OAK GROVE CHURCH ROAD
PIN# 0682-66-3024.000

40 0 40 80 120

GRAPHIC SCALE – FEET

THIS IS TO CERTIFY THAT THIS MAP WAS

PRELIMINARY PLOT PLAN FOR: