Scanned with CamScanner

Pin # 1537-41-0643.000

PID # 021537 0124 07

SITE PLAN APPROVAL STD

DISTRICT RA3D USE 28X31

#BEDROOMS 4

Zoning Administrator Date 8/7/20

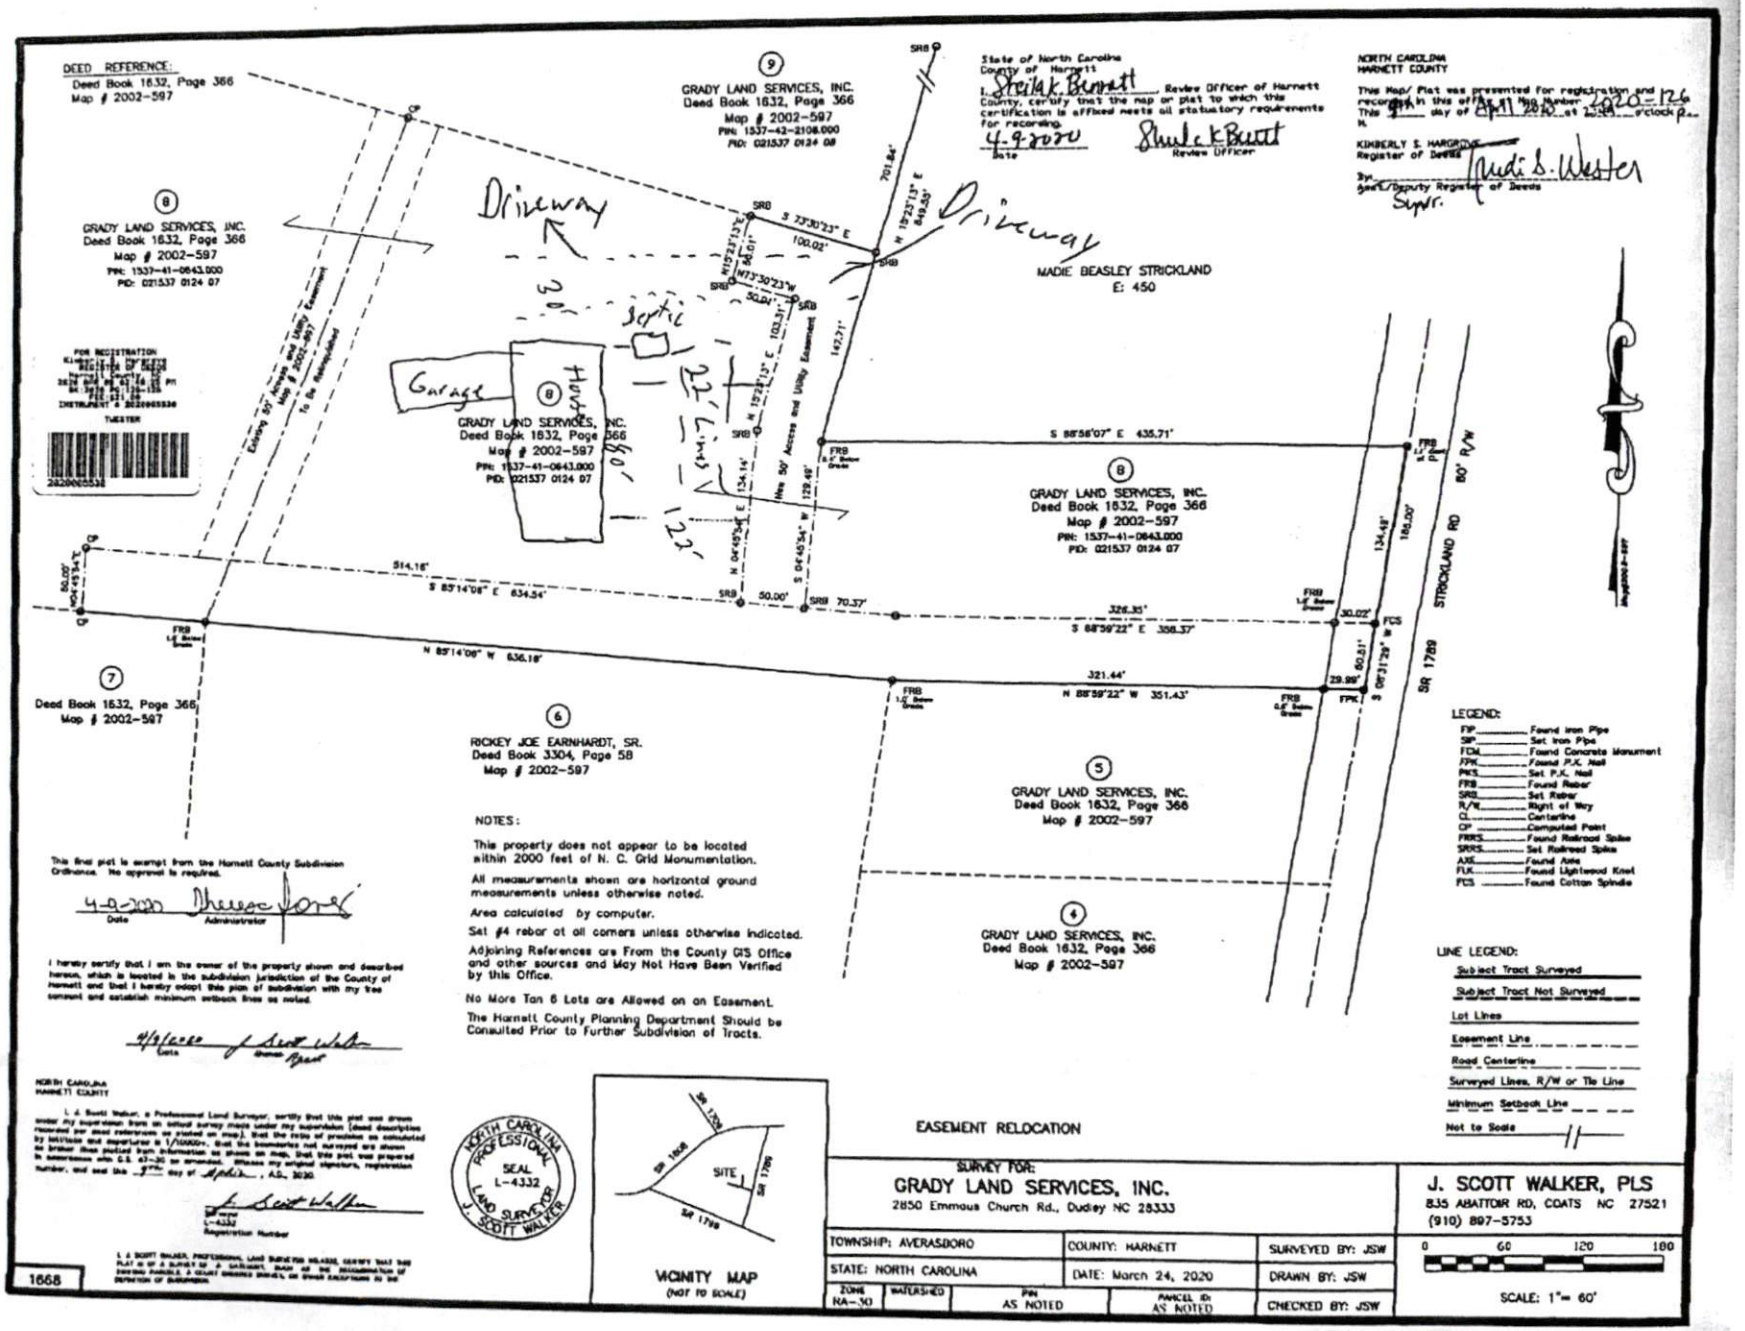

Scanned with CamScanner