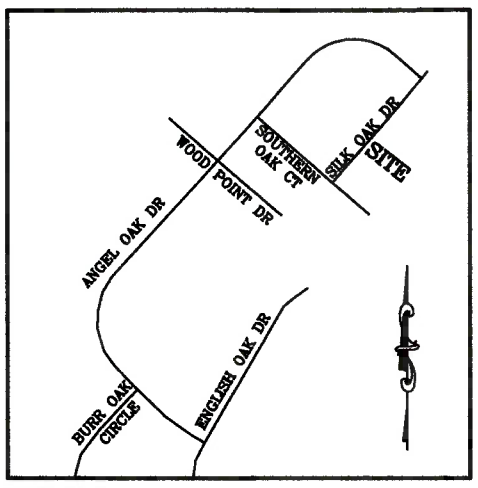

VICINITY MAP
(NO SCALE)

CURVE TABLE				
CURVE	LENGTH	RADIUS	BEARING	CHORD
C1 (REC)	75.06'	524.51'	S73°22'28"W	75.00'
C1 (MEAS)	75.02'	524.51'	S73°18'04"W	74.96'

LEGEND

- DENOTES BREAK IN LINE
- DENOTES CONTROL CORNER
- CONCRETE MONUMENT
- EIP EXISTING IRON PIPE
- EIR EXISTING REBAR
- EPK EXISTING PK NAIL
- SPK SET PK NAIL — REC RECORDED
- SIR SET REBAR — MEAS MEASURED

NOTE – 1/2" IRON REBAR SET FLUSH W/ THE GROUND AT ALL PROPERTY CORNERS UNLESS OTHERWISE NOTED.

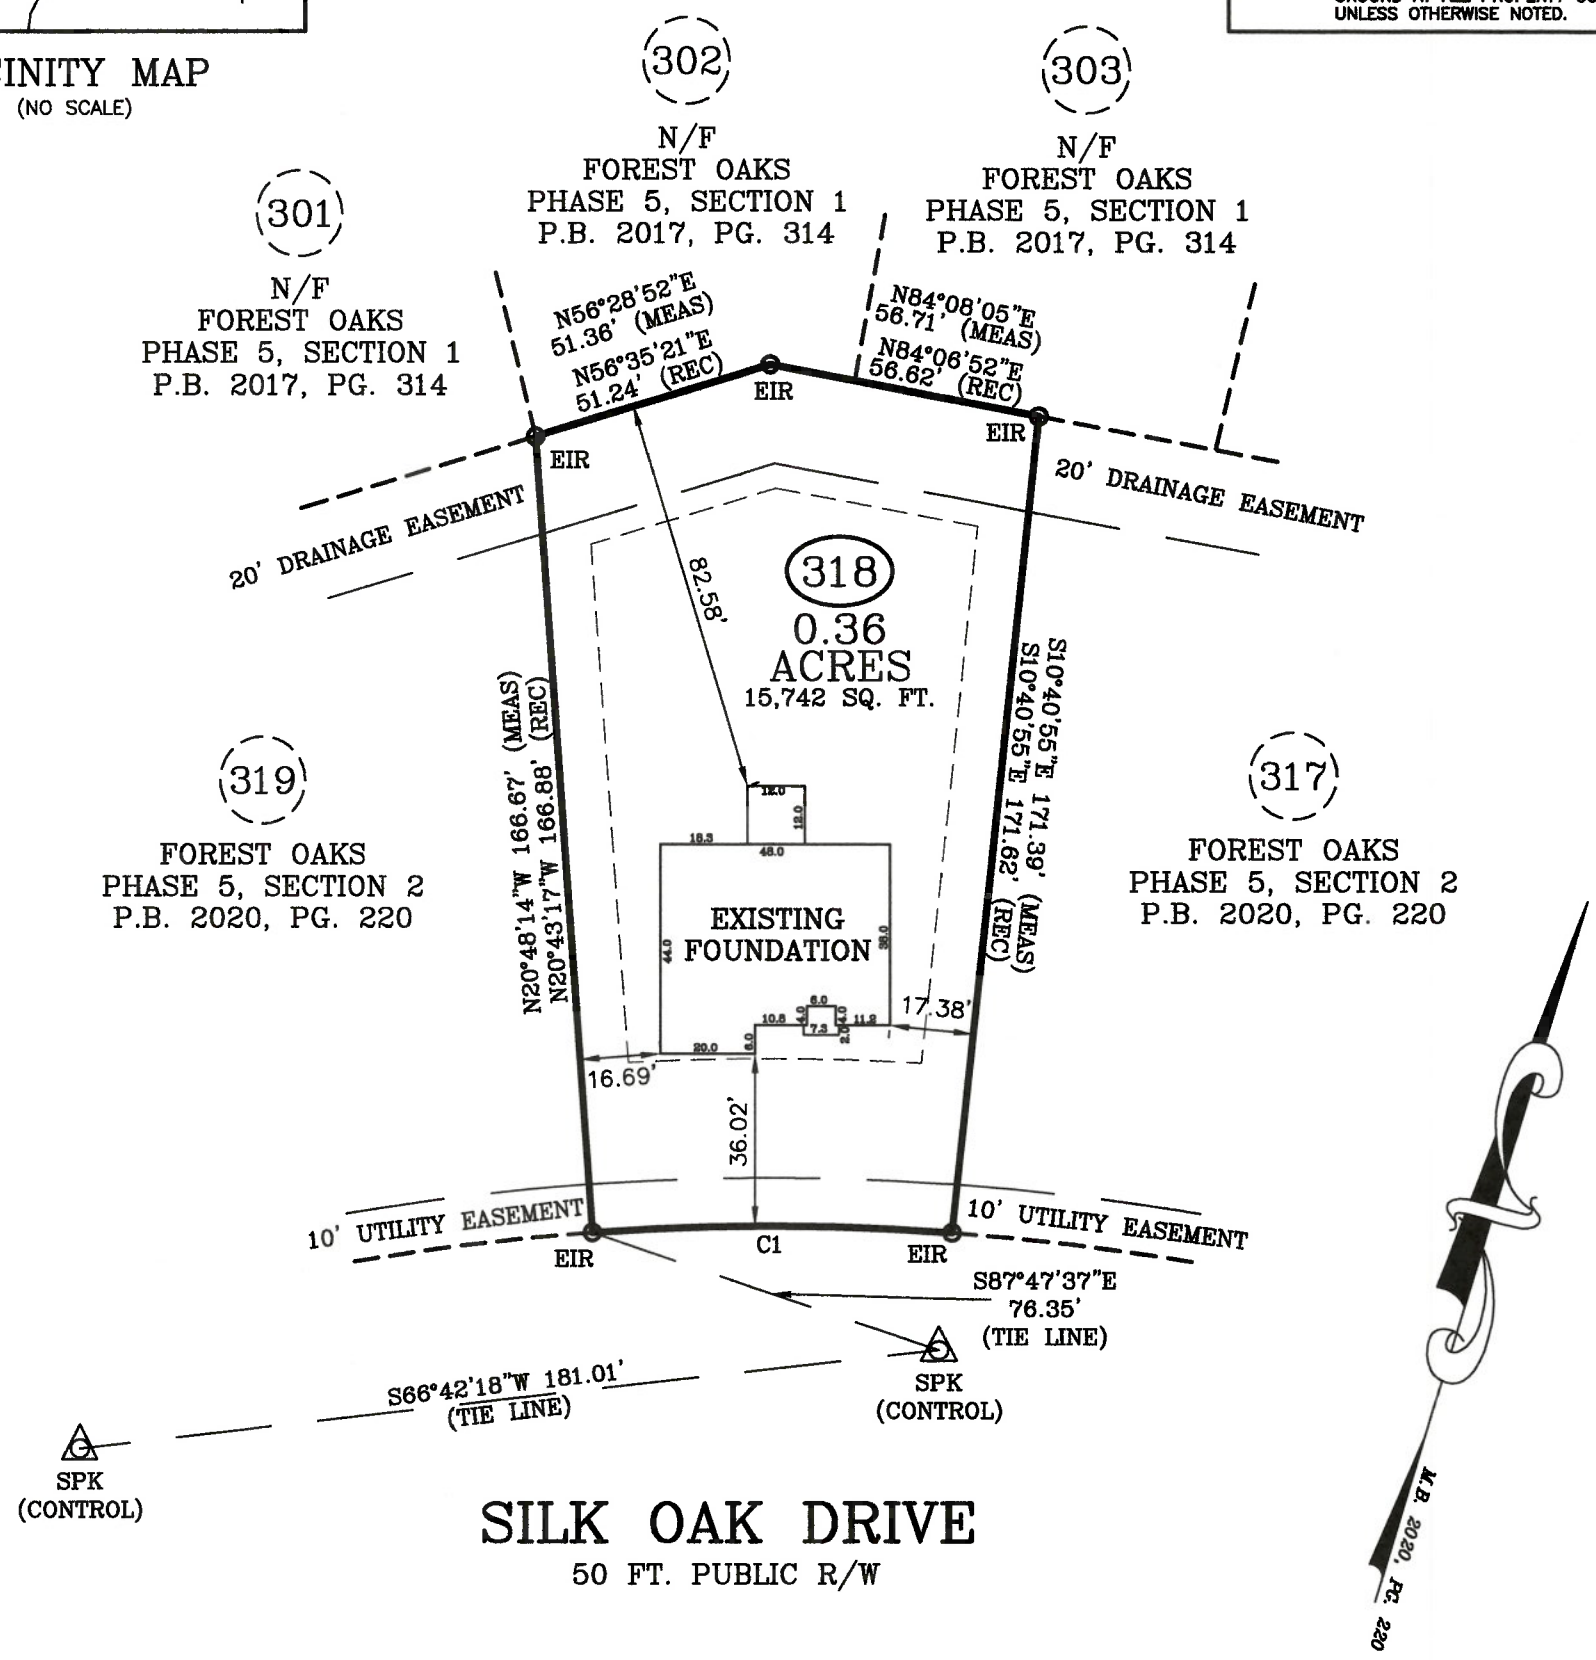

FOUNDATION SURVEY

SURVEY PLAN FOR: CAVINESS LAND DEVELOPMENT

ADDRESS: SILK OAK DRIVE

CITY OF: NEAR BUNNLEVEL, NC

COUNTY OF: HARNETT

TOWNSHIP OF: ANDERSON CREEK

DATE: SEPT 25TH, 2020

SCALE: 1" = 40'

REFERENCE: LOT 318
FOREST OAKS
PHASE 5, SECTION 2
M.B. 2020, PG. 220

GRAPHIC SCALE
0 20 40 80

Larry King & Associates, R.L.S., P.A.
P.O. Box 53787
1333 Morganton Road, Suite 201
Fayetteville, NC 28305
Phone: (910)483-4300
Fax: (910)483-4052
www.LKandA.com
NC Firm License C-0887

"I certify that this map was drawn under my supervision from an actual survey made under my supervision (deed description recorded in M.B. 2020, PG. 220 or other reference source as shown); that the boundaries not surveyed are indicated as drawn from information in Book and page as referenced above that the ratio of precision or positional accuracy is > 1:10,000 ; and that this map meets the requirements of The Standards of Practice for Land Surveying in North Carolina (21 NCAC 56. 1600)."

W. Larry King 9-25-20
W. Larry King, Professional Land Surveyor L-1339

NORTH CAROLINA PROFESSIONAL SEAL L-1339 LAND SURVEYOR W. LARRY KING

K:\sdsk\proj\CAVINESS LAND DEVELOPMENT\FOREST OAKS\LOT 318\dwg\LOT 318 - FOUNDATION.dwg, 9/25/2020 9:25:46 AM, tanderson, 1:40