SITE PLAN
LOT 56
PHASE ONE SECTION THREE
"KENLAN FARMS"
FOR

A&G RESIDENTIAL

STEWARTS CREEK TOWNSHIP

HARNETT COUNTY — NORTH CAROLINA
DATE 10/09/2020 — SCALE 1" = 40 FEET
SURVEYED BY : — ROBERT E. LEACH, II
DRAWING NO. 2020122_56

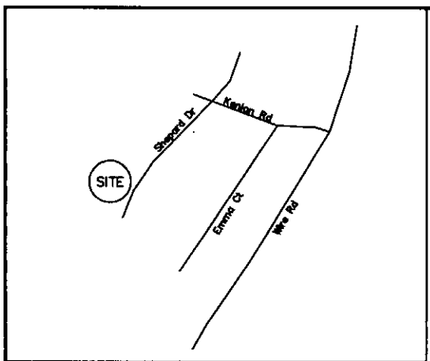

VICINITY MAP

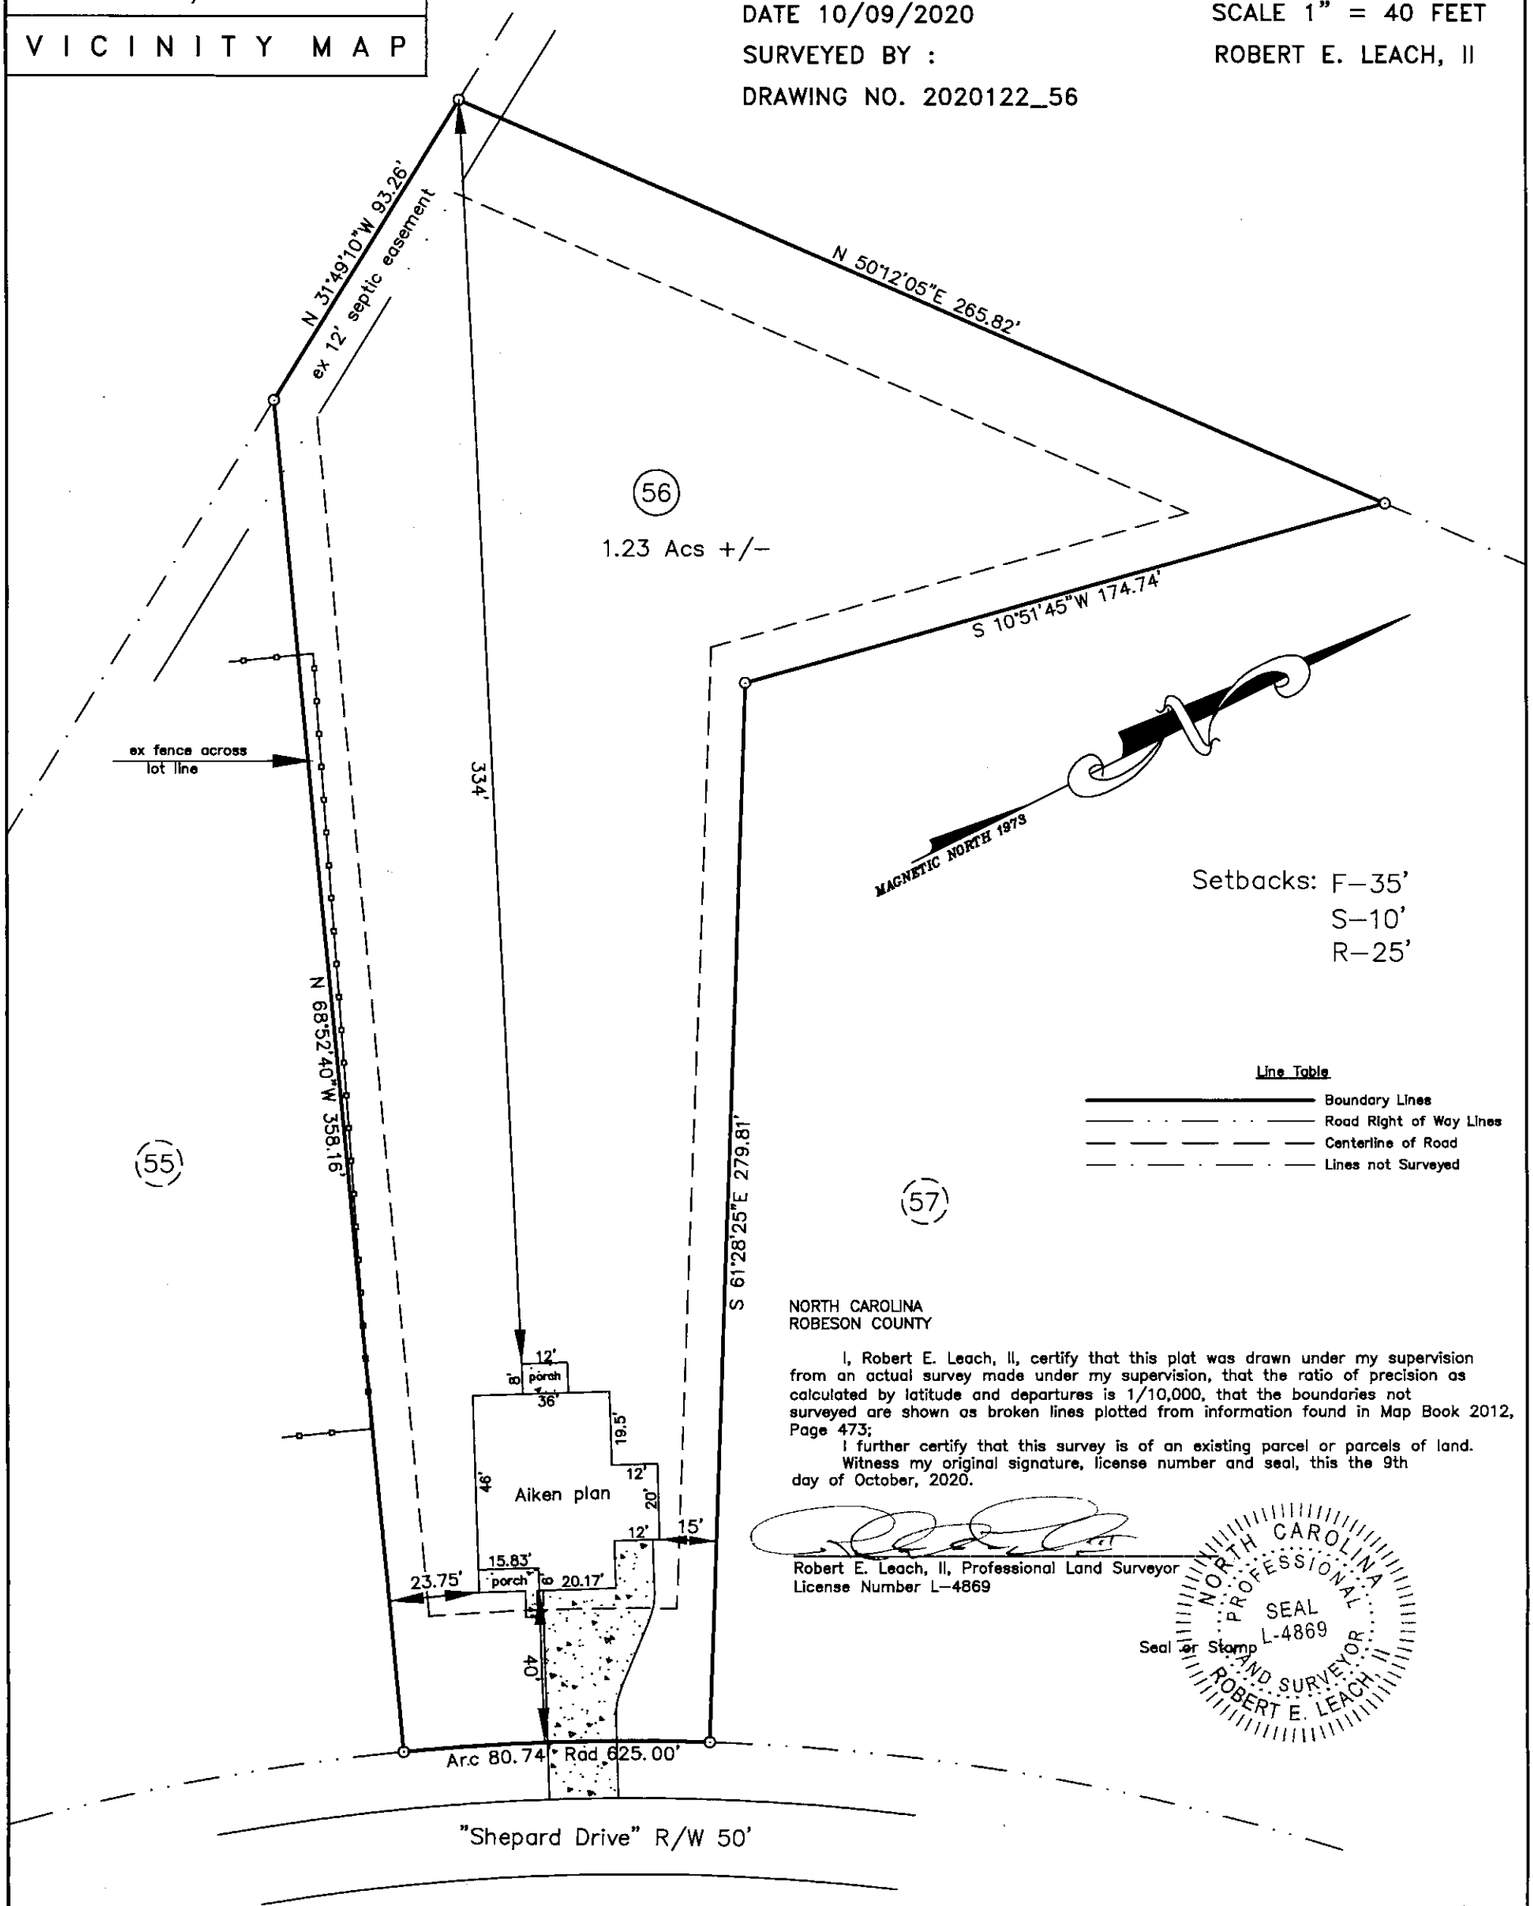

Line Table

- Boundary Lines
- Road Right of Way Lines
- Centerline of Road
- Lines not Surveyed

NORTH CAROLINA
ROBESON COUNTY

I, Robert E. Leach, II, certify that this plat was drawn under my supervision from an actual survey made under my supervision, that the ratio of precision as calculated by latitude and departures is 1/10,000, that the boundaries not surveyed are shown as broken lines plotted from information found in Map Book 2012, Page 473;

I further certify that this survey is of an existing parcel or parcels of land.

Witness my original signature, license number and seal, this the 9th day of October, 2020.

Robert E. Leach, II, Professional Land Surveyor
License Number L-4869

Seal or Stamp

NORTH CAROLINA PROFESSIONAL SEAL L-4869 LAND SURVEYOR ROBERT E. LEACH, II

PRELIMINARY PLAT
FOR ILLUSTRATIVE PURPOSES ONLY

40 0 40 80 120
GRAPHIC SCALE – FEET

HASTY LAND SURVEYING, PLLC
102 SHANNON ROAD
RED SPRINGS, NC 28377
(910) 843-4510
FIRM LIC# P-1406