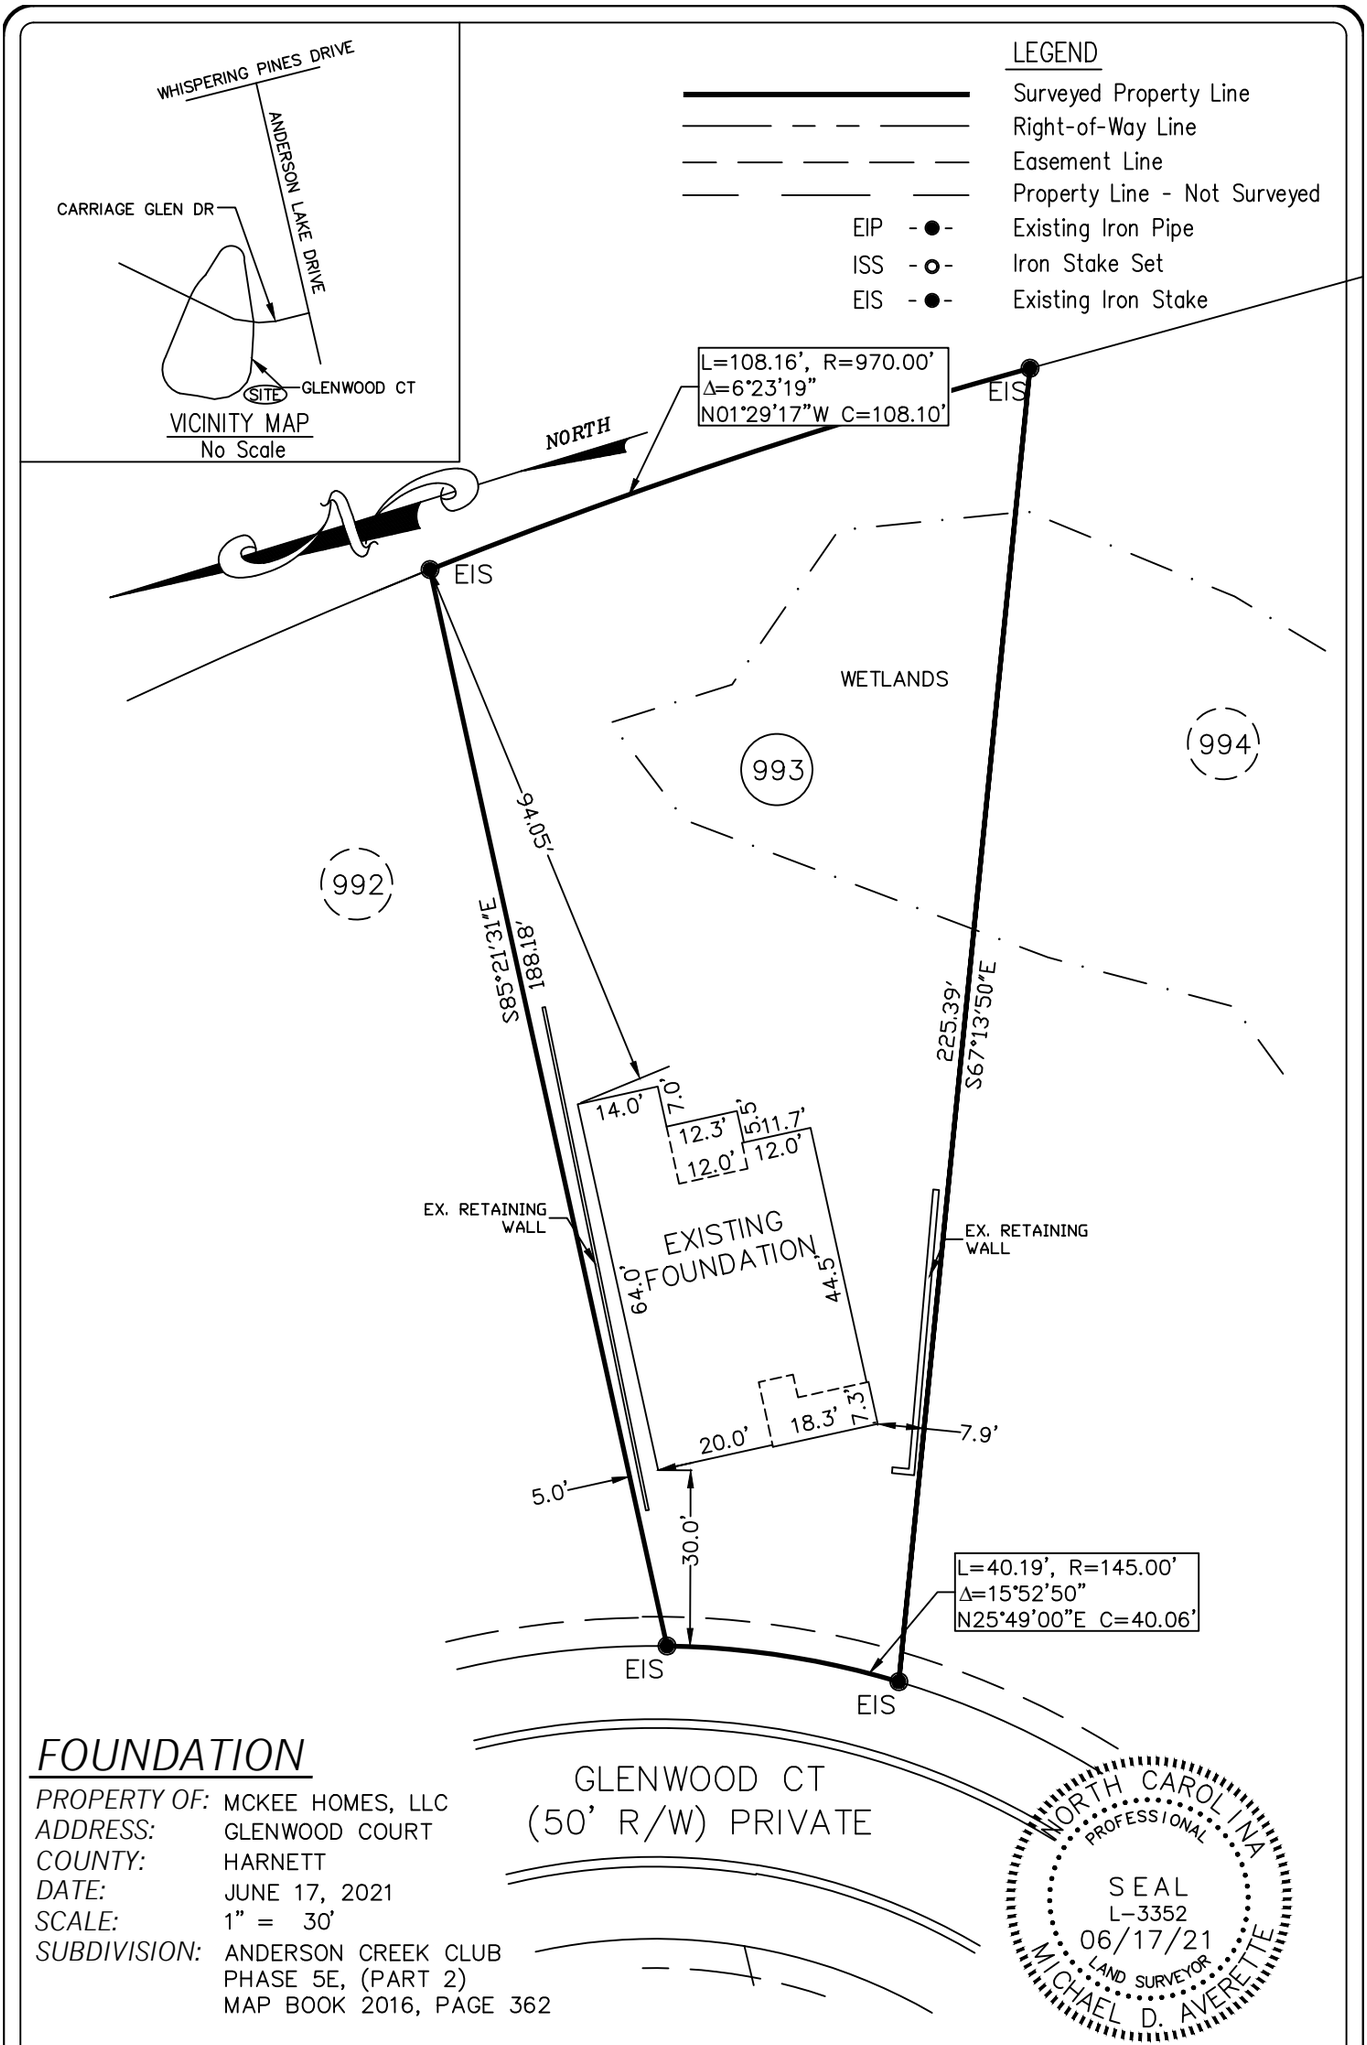

FOUNDATION

PROPERTY OF: MCKEE HOMES, LLC
ADDRESS: GLENWOOD COURT
COUNTY: HARNETT
DATE: JUNE 17, 2021
SCALE: 1" = 30'
SUBDIVISION: ANDERSON CREEK CLUB
PHASE 5E, (PART 2)
MAP BOOK 2016, PAGE 362

NORTH CAROLINA PROFESSIONAL SEAL L-3352 06/17/21 LAND SURVEYOR MICHAEL D. AVERETTE

This map is not for recordation and can not be used for conveyances.

Averette Engineering Co., P.A.
Established 1970
CIVIL ENGINEERING
LAND SURVEYING
PLANNING
Address: 712 E. Lake Ridge Road
Raeford, NC 28376
Phone: (910) 488-5656
Fax: (910) 488-0181
License: C-0146
Web: www.averette-eng.com

Michael D. Averette

MICHAEL D. AVERETTE L-3352
Professional Land Surveyor

JUNE 17, 2021
Date

CARGGLEN 993