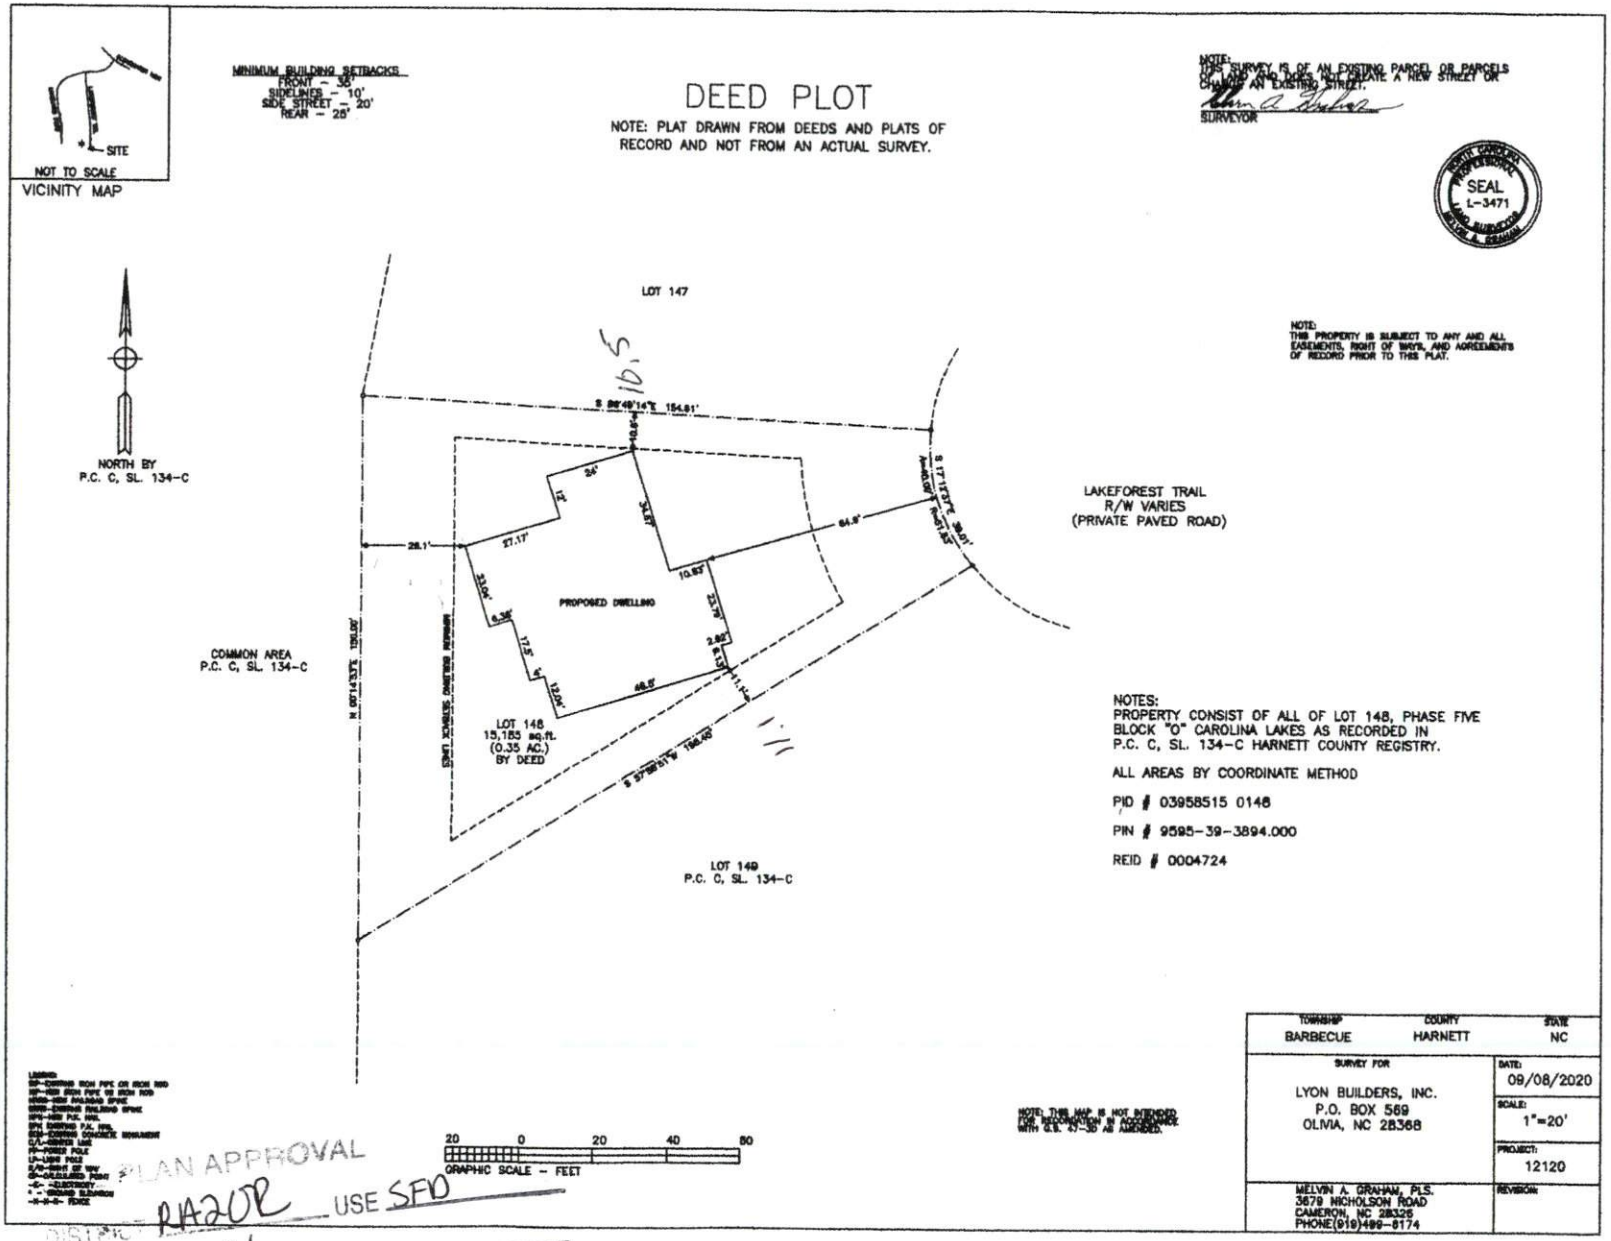

PLAN APPROVAL

DISTRICT RA20R USE SFD

BEDROOMS 4

11/3/2020

Zoning Administrator