Notes:

1. Boundary information taken from noted plat.

Building Setbacks:
35' – Front
20' – Rear
10' – Side

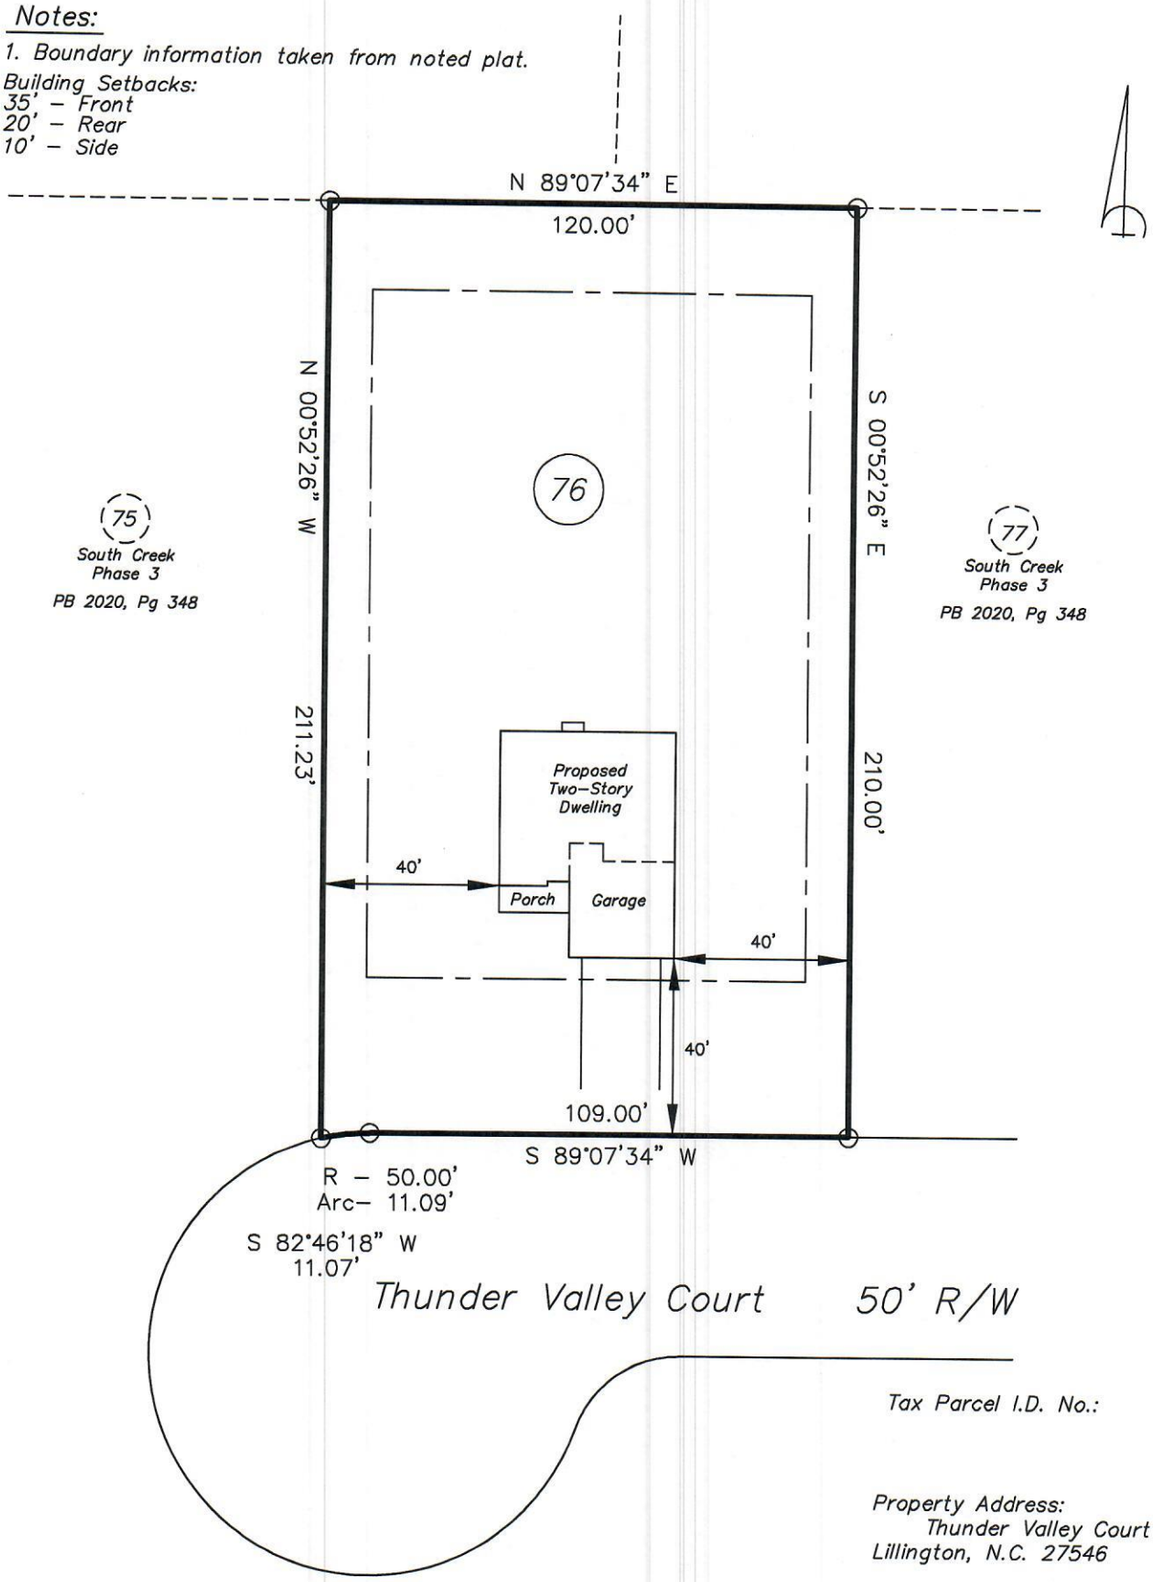

Tax Parcel I.D. No.:

Property Address:
Thunder Valley Court
Lillington, N.C. 27546

Plot Plan for :

J. W. Sealey & Associates

Lot No. 76, South Creek, Phase Three

Neills Creek Township Harnett County
North Carolina

SCALE: 1" = 40' DATE: Nov. 20, 2020

DB . PG . PB 2020 PG 348

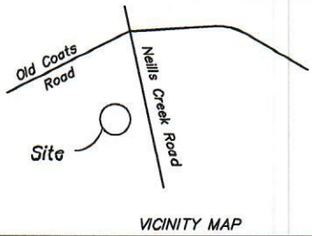

VICINITY MAP

House Plan :
Haynes Home Plans
Mayview 2395–212
"Mack"

REVISIONS

I, William B. Snively, certify that this map was drawn under my supervision from an actual survey made under my supervision, that the ratio of precision as calculated by computer is 1:10000. This map does not conform to GS 47–30 as amended and is not intended for recordation, nor should a copy of this map be attached to a deed as an exhibit to be recorded per GS 89C–26.

NORTH CAROLINA PROFESSIONAL SEAL L-3225 LAND SURVEYOR WILLIAM B. SNIVELY

William B. Snively & Associates, PLLC, Surveyors,P–0463
7595 Boyce's Landing Road
Wade, North Carolina 28395
Ph 910 483–3863 Fax 910 483–8451