I, MICHAEL P. GRIFFIN , certify that under my direction and supervision this map was drawn from an actual field survey; that the error of closure of the survey as calculated by coordinates is 1: 10,000+ ; that the area shown hereon was calculated by coordinates.

Witness my hand and seal this 18TH day of FEBRUARY 2022.

NORTH CAROLINA PROFESSIONAL SEAL L-3331 LAND SURVEYOR MICHAEL P. GRIFFIN

BK 2021 PG 159-161 HARNETT CO. REGISTRY

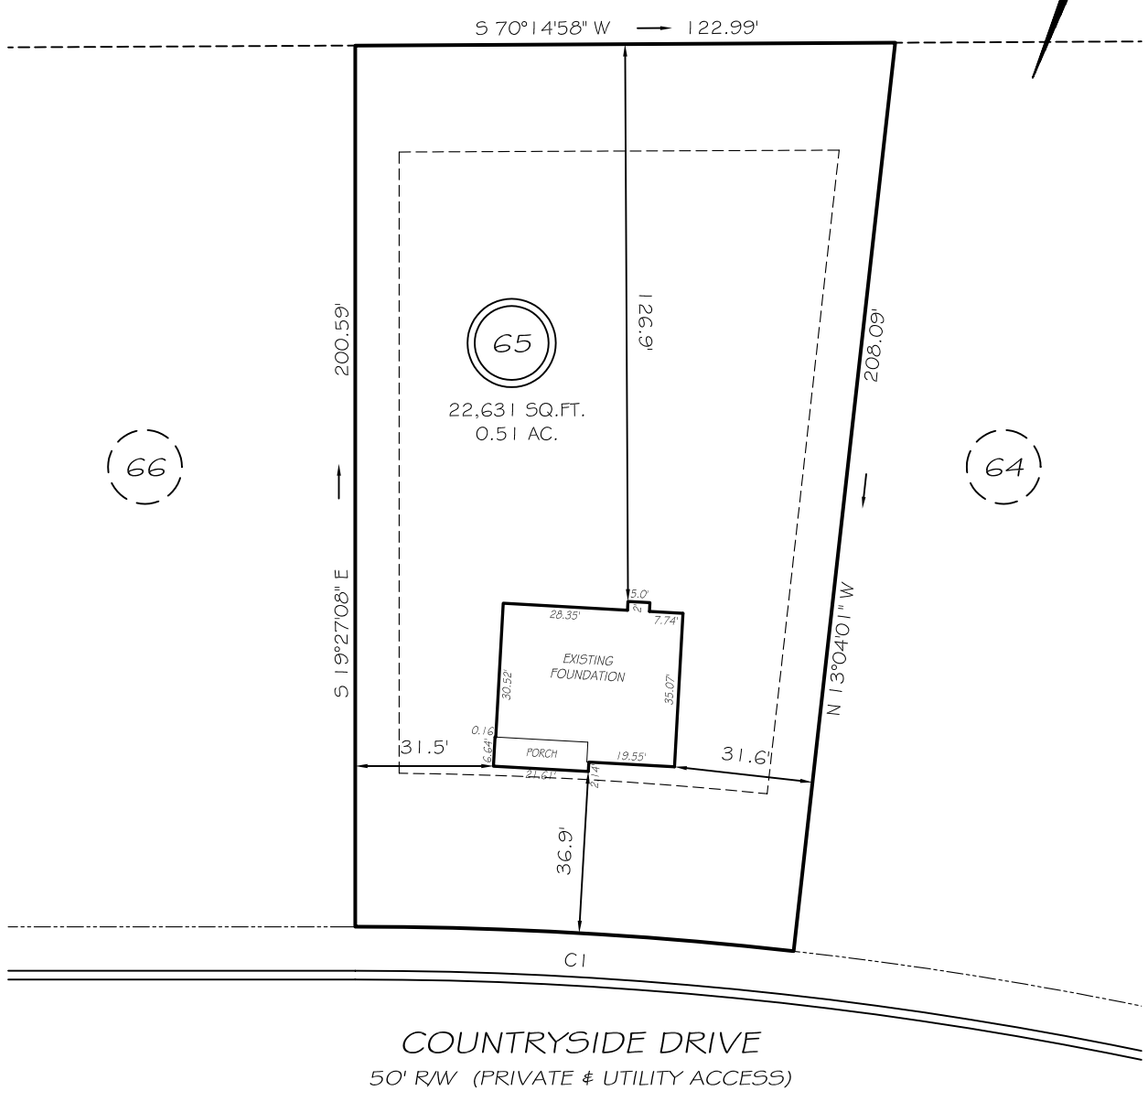

SETBACKS

FRONT	35'
REAR	25'
SIDE	10'
CORNER	20'

C1 R=897.77' L=100.05' N73°44'25"E 100.00'

THIS PROPERTY IS NOT LOCATED IN THE 100 YEAR FLOOD ZONE.

LEGEND

EIP	EXISTING IRON PIPE	FES	FLARED END SECTION
IPS	IRON PIPE SET	WM	WATER METER
R/W	RIGHT OF WAY	CO	CLEAN OUT
N/F	NOW OR FORMERLY	FH	FIRE HYDRANT
EIS	EXISTING IRON STAKE	CB	CATCH BASIN

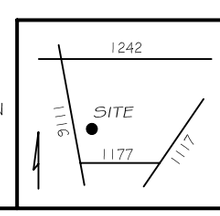

GRIFFIN LAND SURVEYING, INC.
P. O. BOX 148
FUQUAY-VARINA, NC 27526
(919)-567-1963

DRAWN BY KDF

DATE 2/18/22

CHECKED BY MPG

SCALE 1" = 40'

FOUNDATION SURVEY
FOR
H & H HOMES

OAKMONT
LOT 65
COUNTRYSIDE DRIVE
NORTH CAROLINA
HARNETT COUNTY BARBECUE TOWNSHIP