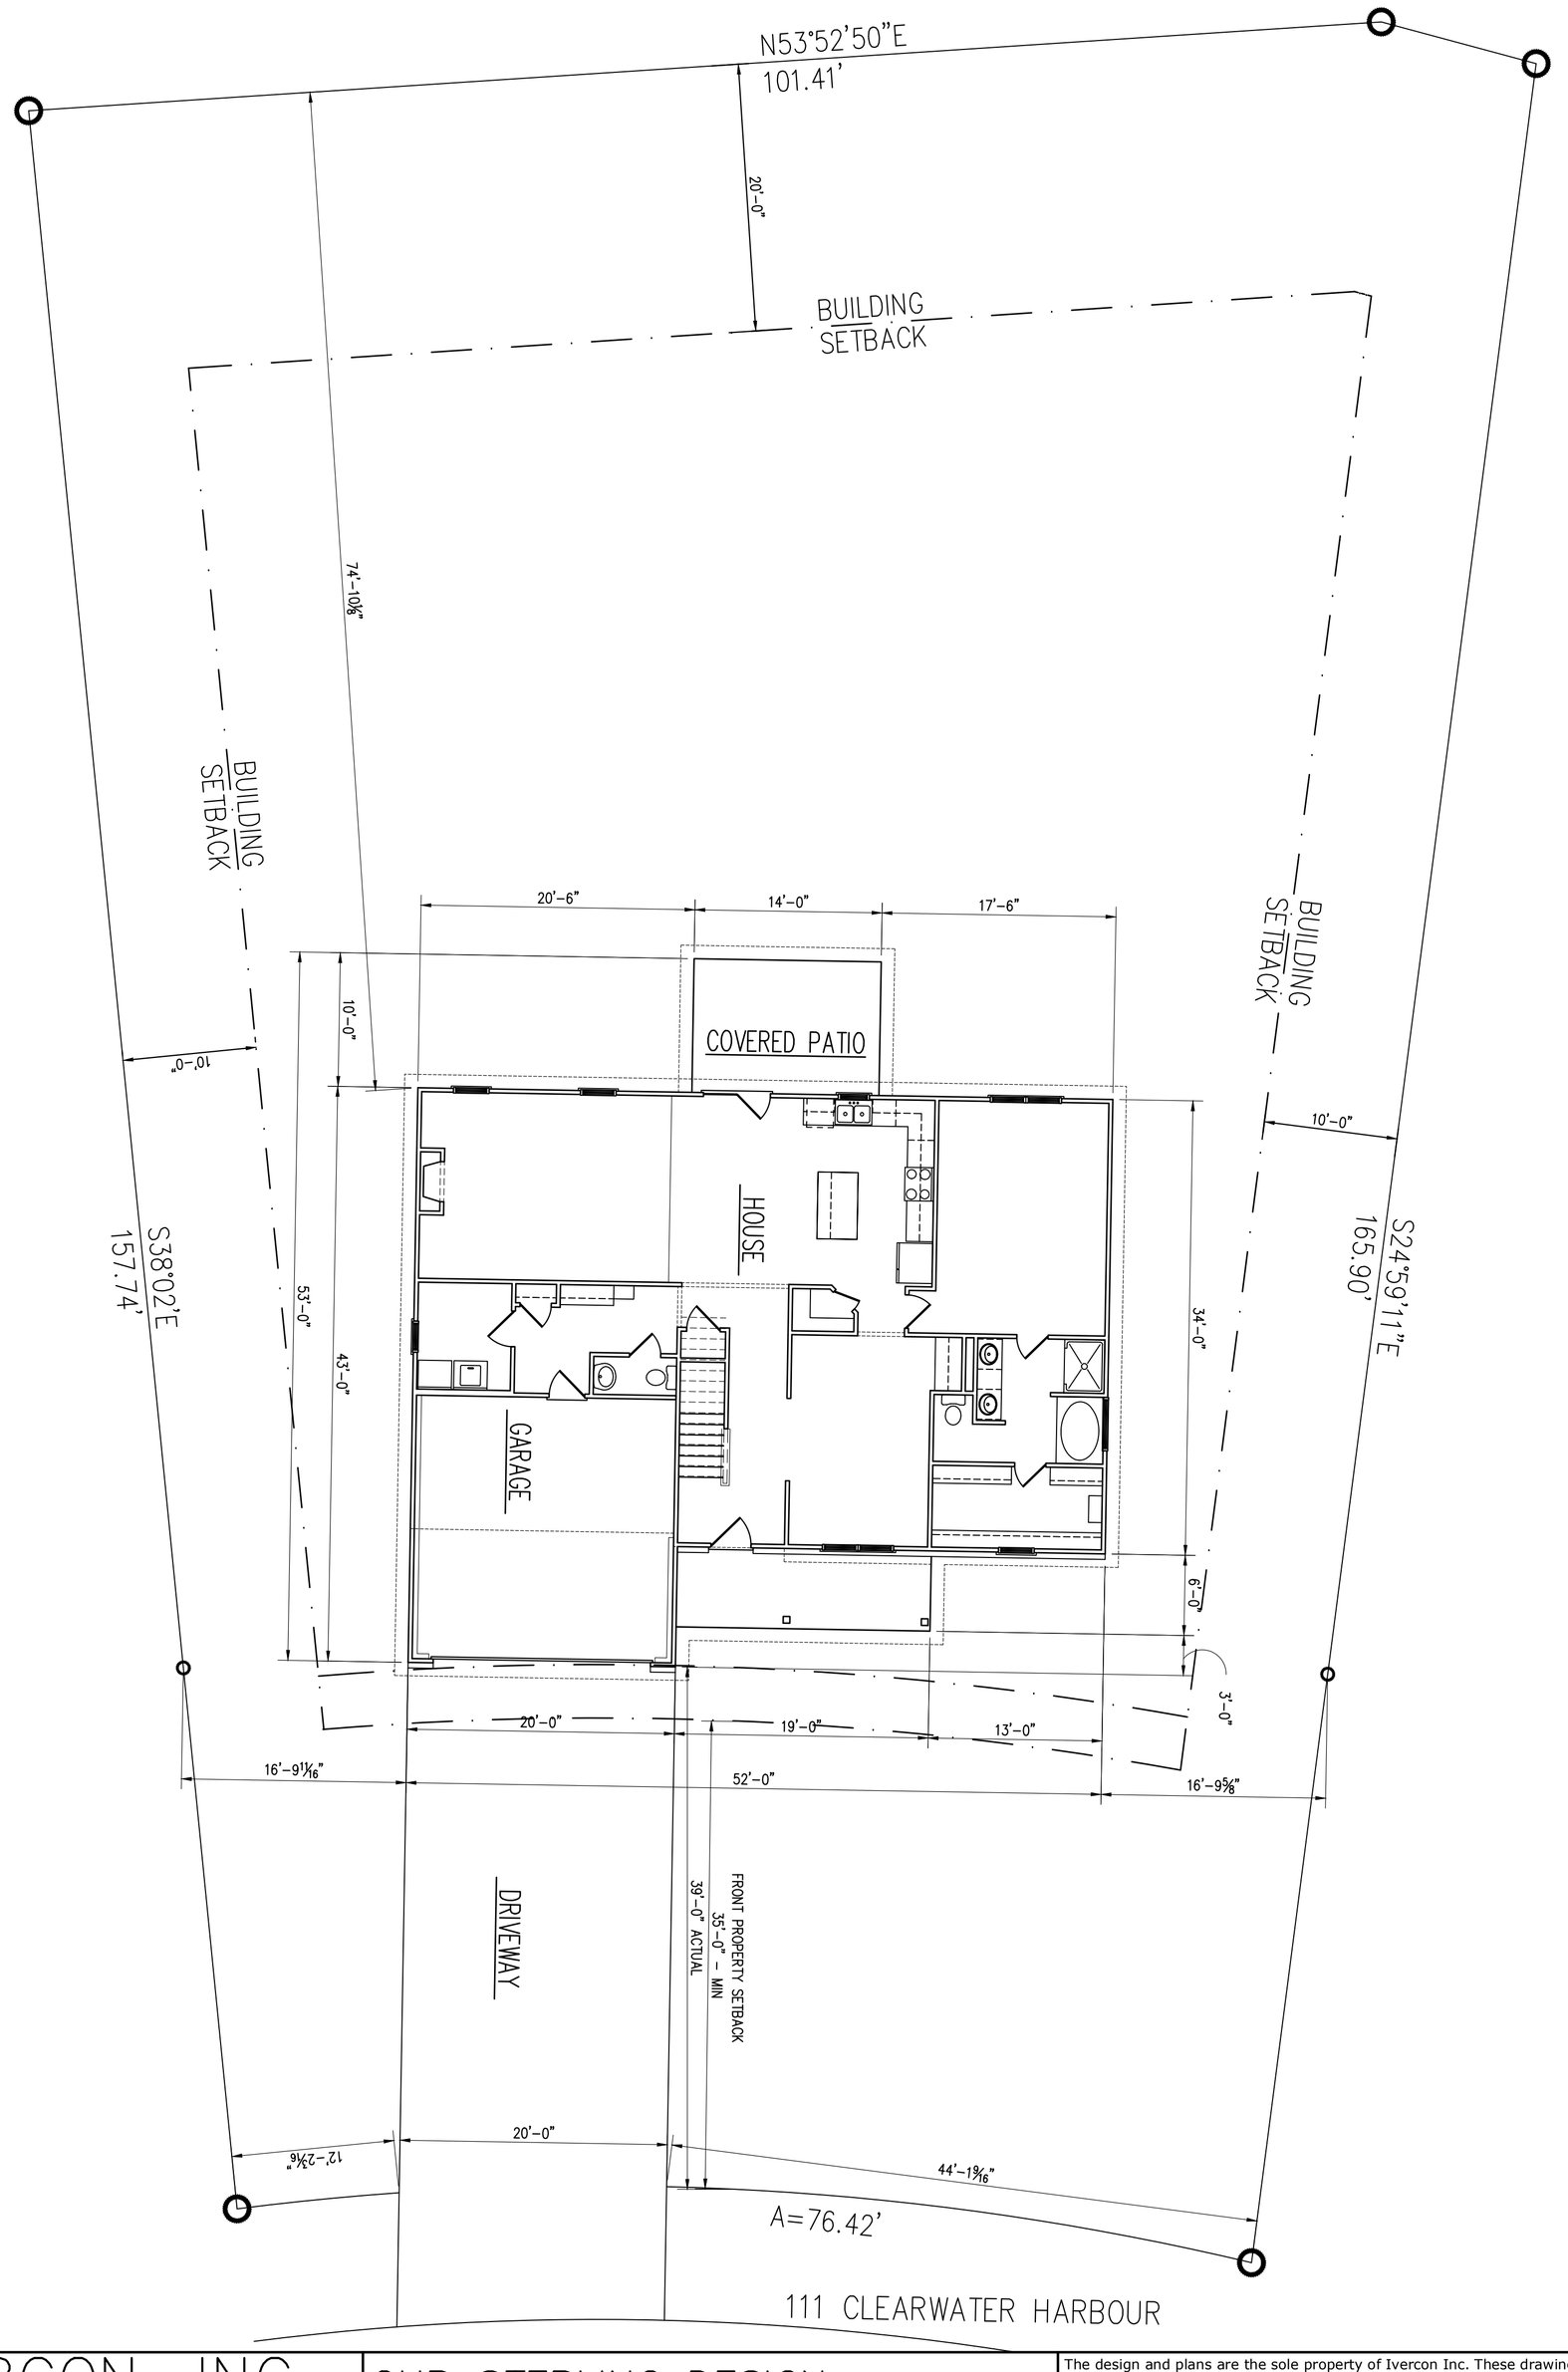

SITE PLAN
1/16" = 1'-0"

IVERCON, INC. PO Box 64778 Fayetteville, NC 28306	OUR STERLING DESIGN LOT #: 72 - 111 Clearwater Harbour Subdivision: Caroliina Lakes	The design and plans are the sole property of Ivercon Inc. These drawings are provided for the construction of a single house, for the exclusive use of this client, on the lot, designated herein. The documets may not be copied in any way without written consent.