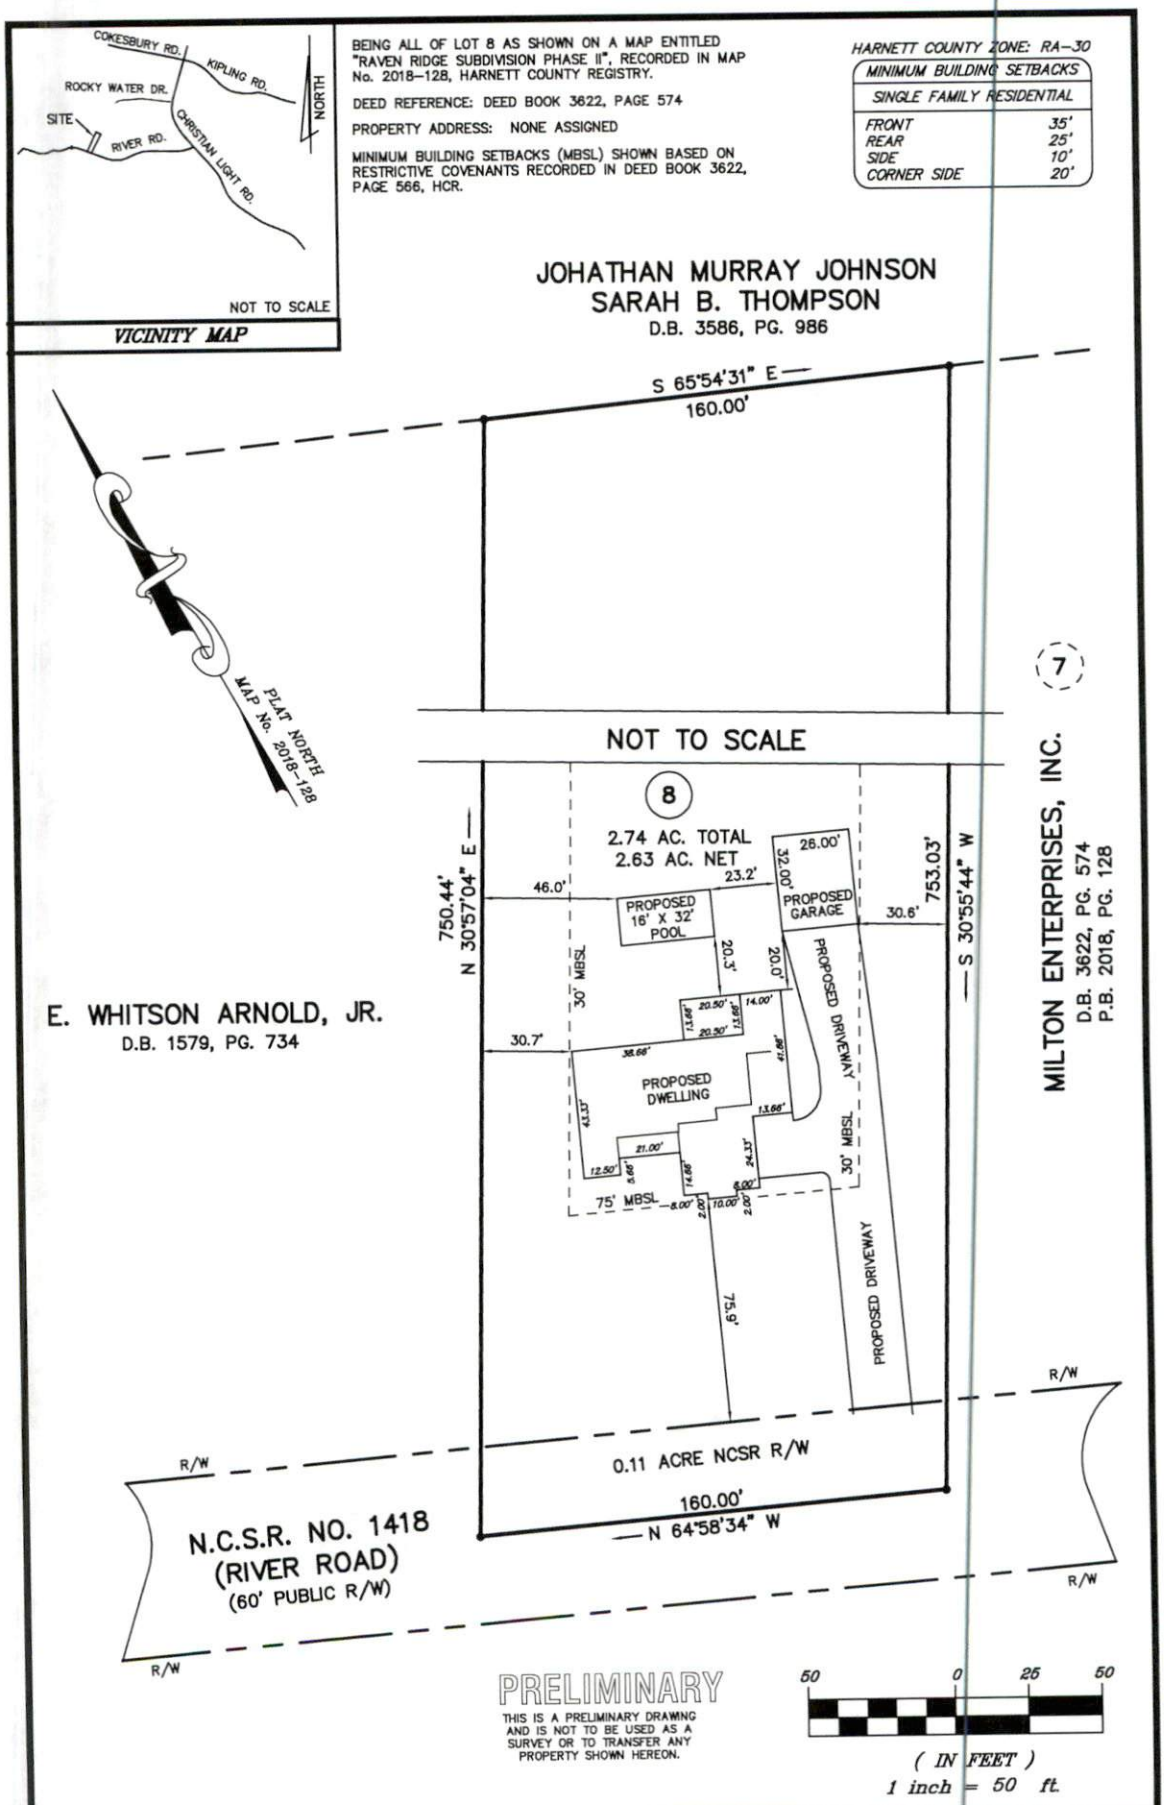

REVISIONS	SITE PLAN FOR MILTON ENTERPRISES, INC.		BOBBY FUQUAY and ASSOCIATES 6525 MAL WEATHERS RD., RALEIGH N.C., 27603 (919) 880-9909	
	TOWNSHIP: HECTOR'S CREEK	COUNTY: HARNETT	DATE OF SURVEY N/A	
	STATE : NORTH CAROLINA	PIN: 0633-22-6211.000	DATE OF MAP 06-02-2021	DRAWING
SCALE: 1" = 50'	ZONE: RA-30 TAX ID:	PARCEL ID: 050633 0001 08	CHECK AND CLOSURE BY: BOF	202019 vers 3