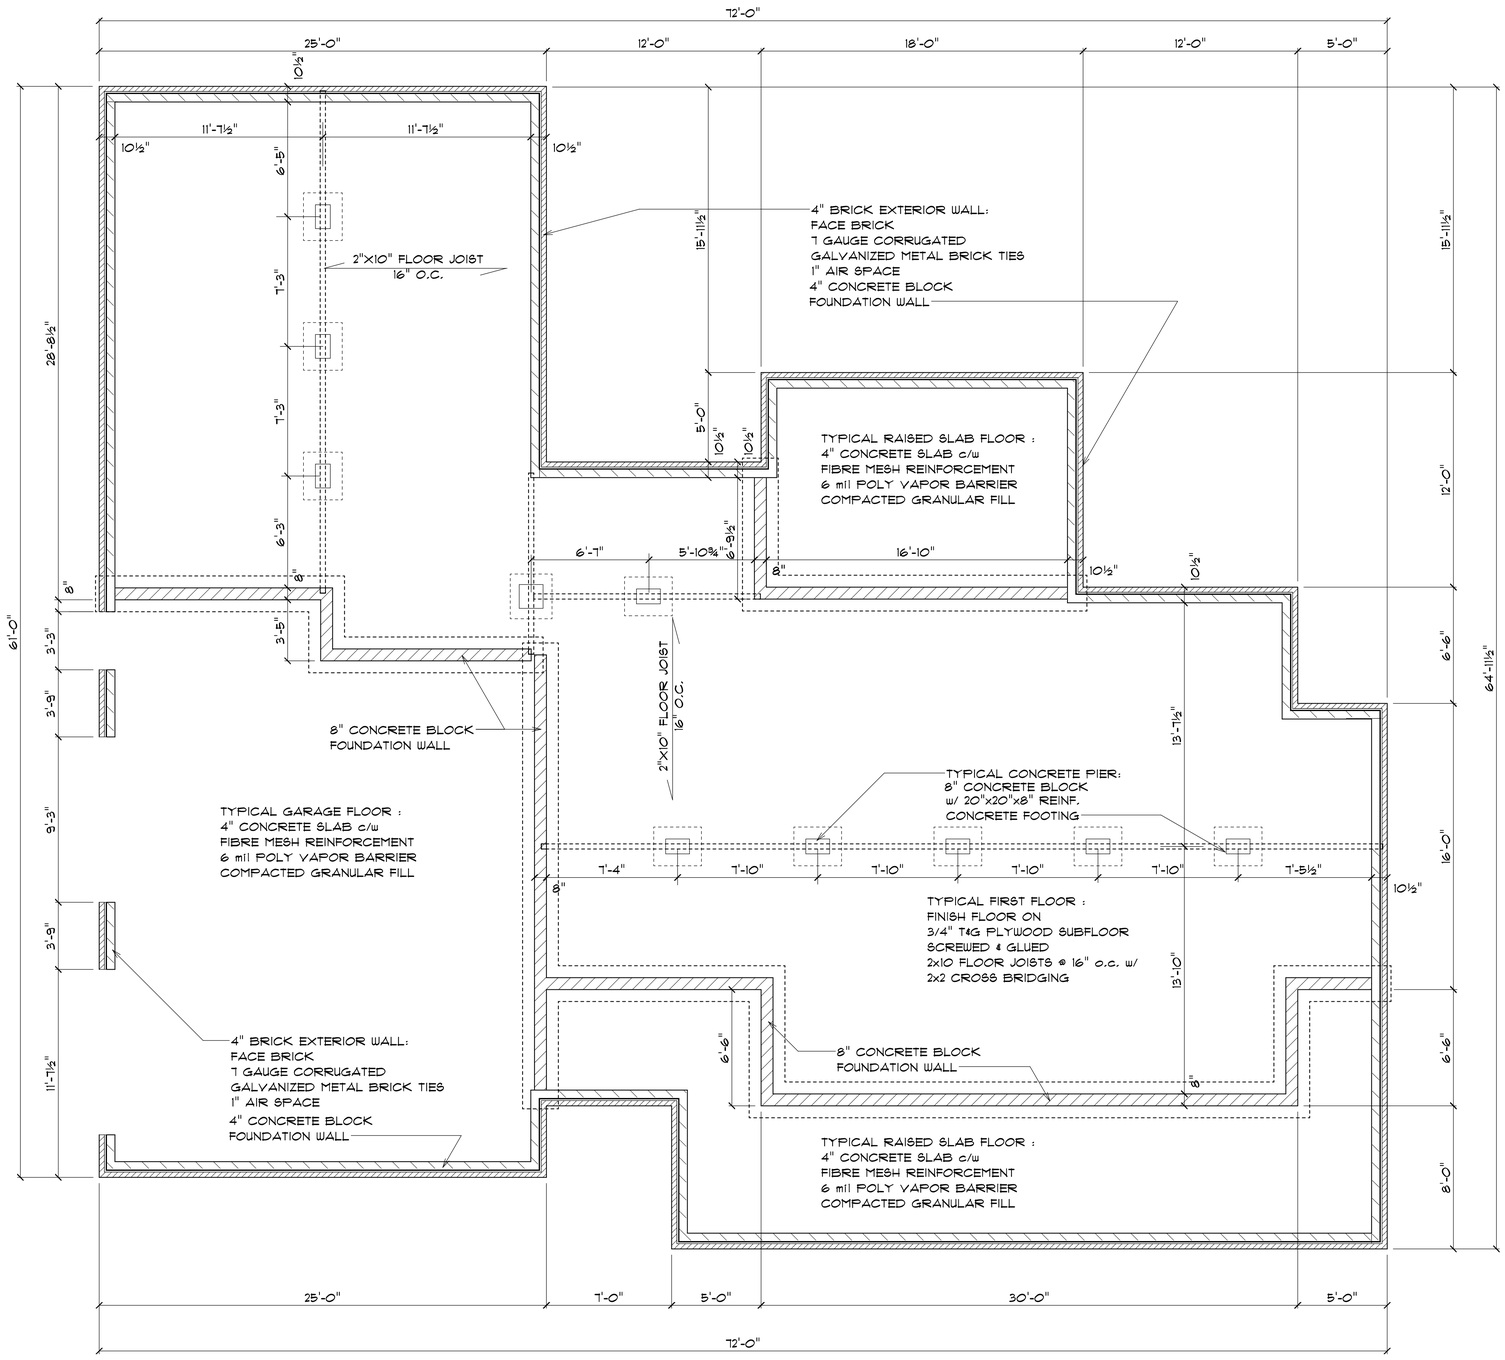

CRAWL SPACE

SCALE: 1/4" = 1'-0"

PAGE: 2

DATE: 06/18/21 RVS

CRAWL SPACE

KENDALL & SHELBY TARTT RESIDENCE

688 Turner Ashby Rd,
Martinsville, VA 24112

JOE GIBBS