NORTH CAROLINA HARNETT COUNTY
I,Mickey R.Bennett,PLS do certify that this plat was drawn under my supervision(deed description recorded in Book(see ref) Page(see ref.),ect.that boundaries not surveyed are cleary indicated as drawn from information found in Book(see ref.),Page (see ref.),that the ratio of precision as calculated is 1:10000.
Witness my original signature,registration number and seal this 26th day of July,A.D.2021.

Mickey R.Bennett PLS

NORTH CAROLINA PROFESSIONAL SEAL No. 1514 LAND SURVEYOR MICKEY R. BENNETT

MICKEY R.BENNETT
L - 1514

I MICKEY R. BENNETT PLS,CERTIFY
That this survey is of and existing parcel or parcels of land or one or more existing easements and does not create a new street or change an existing street.

DEED REFERENCE: DEED BK 1446,PAGE 961
MAP REFERENCE: MAP BK 16,PAGE 32

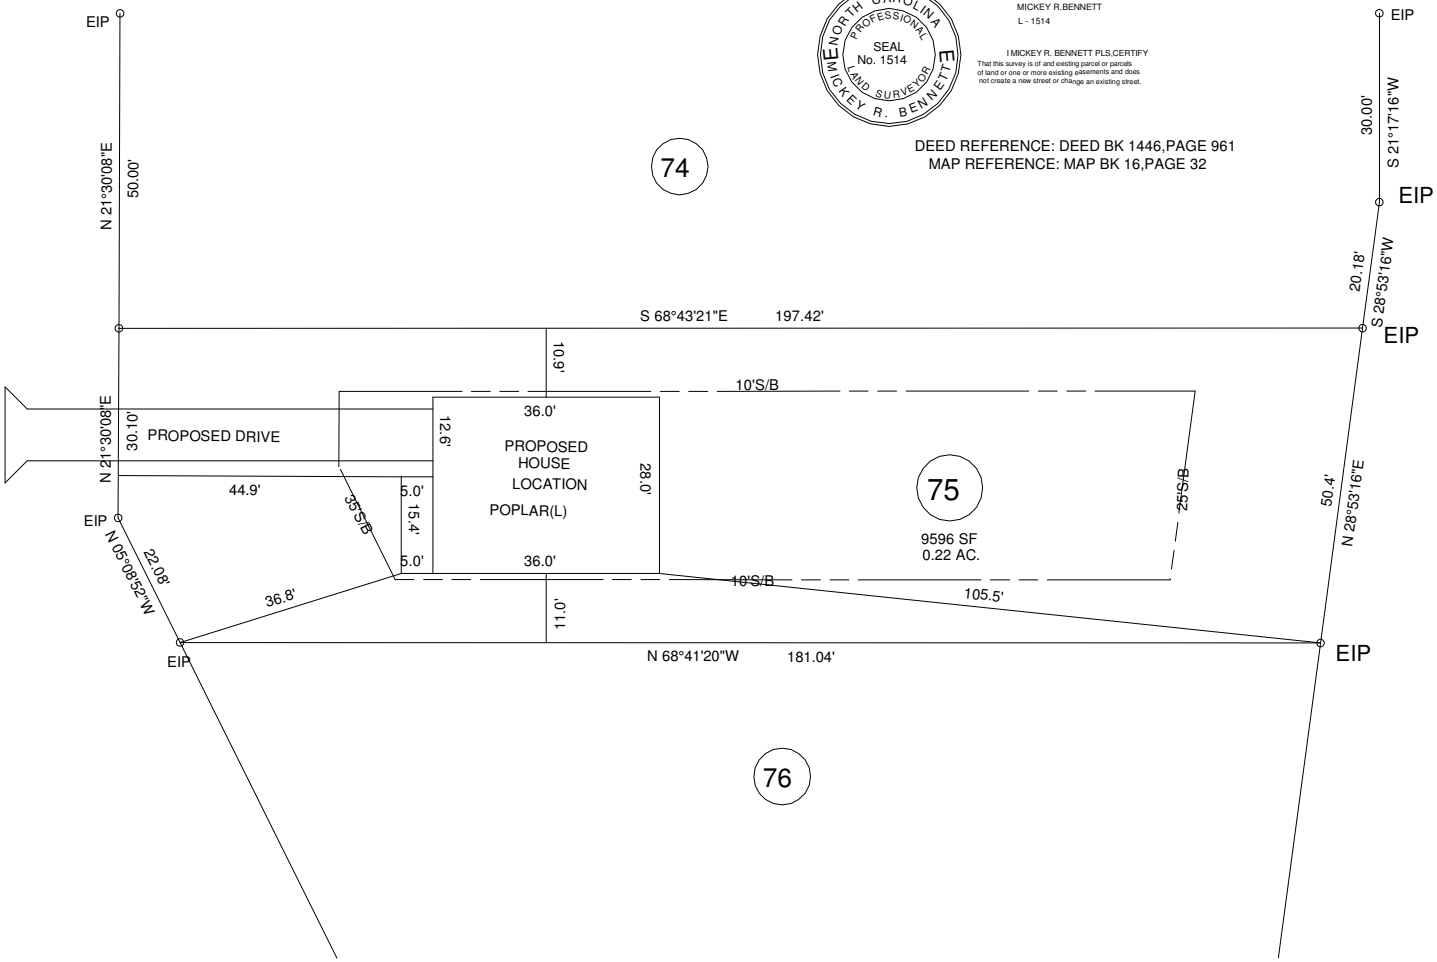

NORTH REFERENCE PB:16,PG:32

15' 0 30' 45'
SCALE IN FEET
1"= 30'

OWNER:VICKIE S.MOSS
3375 DARROCH ROAD
LILLINGTON,NC 27546
910-433-0888

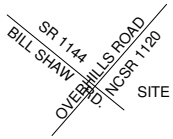

VICINITY MAP
NOT TO SCALE

EXISTING PARCEL
~~SURVEY FOR:~~
PLOT PLAN
ANDERSON CREEK ESTATES LOT 75

BENNETT SURVEYS F-1304
1662 CLARK RD.,LILLINGTON,N.C. 27546
(910) 893-5252

TOWNSHIP ANDERSON CREEK		COUNTY HARNETT		SURVEYED BY:	FIELD BOOK
STATE: NORTH CAROLINA		DATE: JULY 26,2021	SCALE: 1"= 30'	DRAWN BY:	DRAWING NO.
ZONED RA-20R	WATERSHED DISTRICT N/A	PID # / PIN # 010525 0258 / 0525-13-2301.000	CHECKED & CLOSURE BY:	MRB	21488