ROOF LAYOUT
DRAWING SCALE : NTS

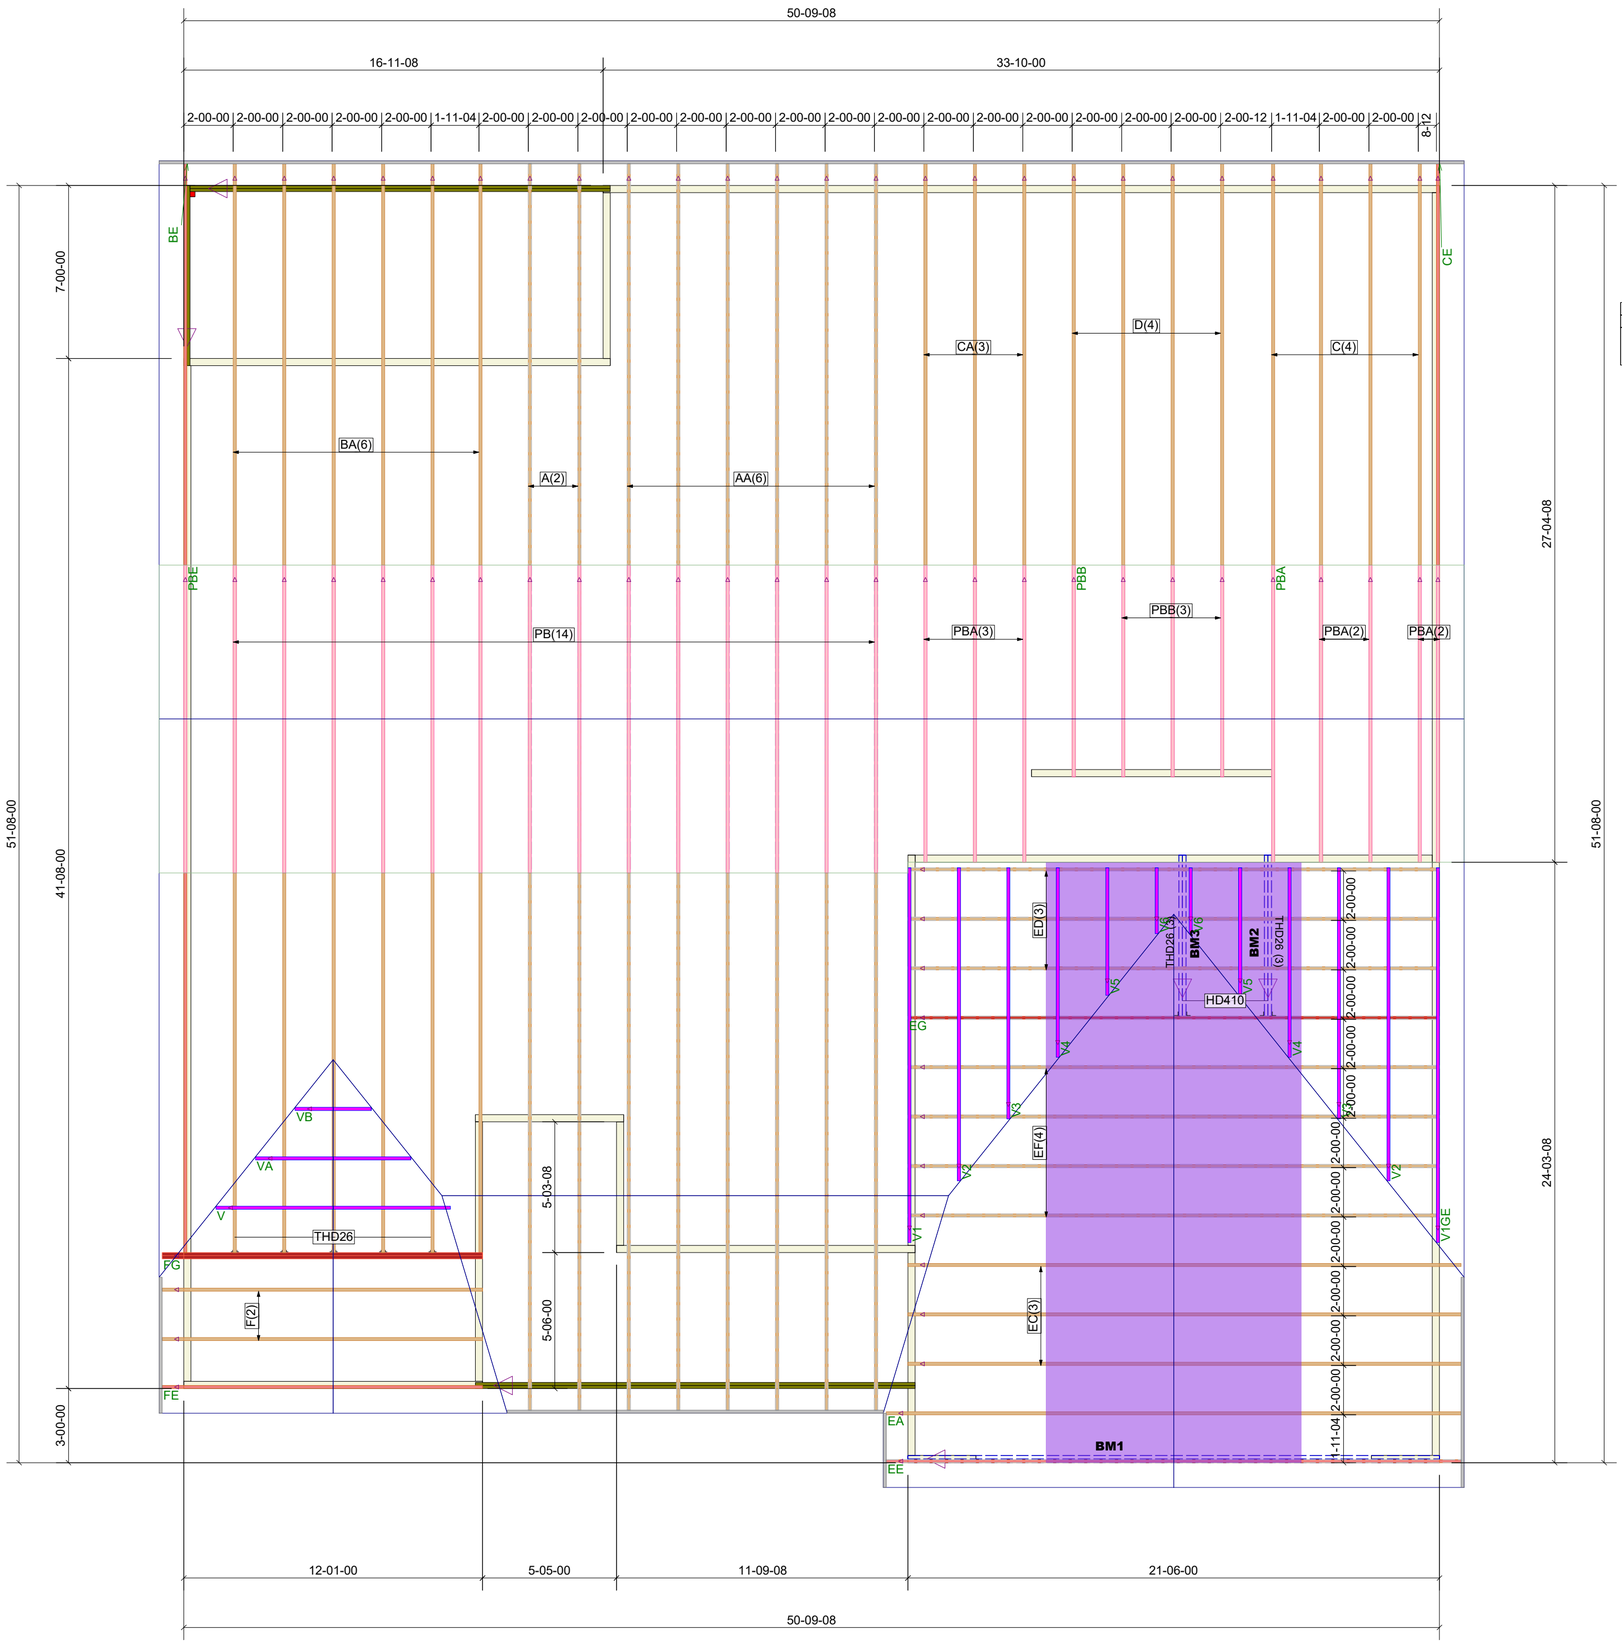

Products					
PlotID	Length	Product	Plies	Net Qty	Fab Type
BM2	8-00-00	2.0 RigidLam DF LVL 1-3/4 x 9-1/4	2	2	FF
BM3	8-00-00	2.0 RigidLam DF LVL 1-3/4 x 9-1/4	2	2	FF
BM1	22-00-00	2.0 RigidLam DF LVL 1-3/4 x 11-7/8	2	2	FF

Connector Summary		
Qty	Manuf	Product
2	USP	HD410

Truss Connector Total List		
Manuf	Product	Qty
USP	One RT7A	75
USP	THD26	5
USP	THD26*	6

BLOCK SOLID UNDER ALL POST /POINT LOADS FROM ABOVE - TYPICAL AT ALL LOCATIONS

Kempsville Building Materials
A Division of the Carter Lumber Company

LAMCO

34 Wildwood

ROOF TRUSS LAYOUT

REVISIONS		
DATE	BY	
5/28/20	MF	

PROJECT NUMBER **20050075**

SHEET NUMBER **1 / 1**