Owner: HAVEN S/D
Address: LOT 42
Location: PLACID POND DRIVE

PITTMAN SOIL CONSULTING
PO BOX 1387
RICHLANDS, NC 28574
910-330-2784
pittmansoil@yahoo.com

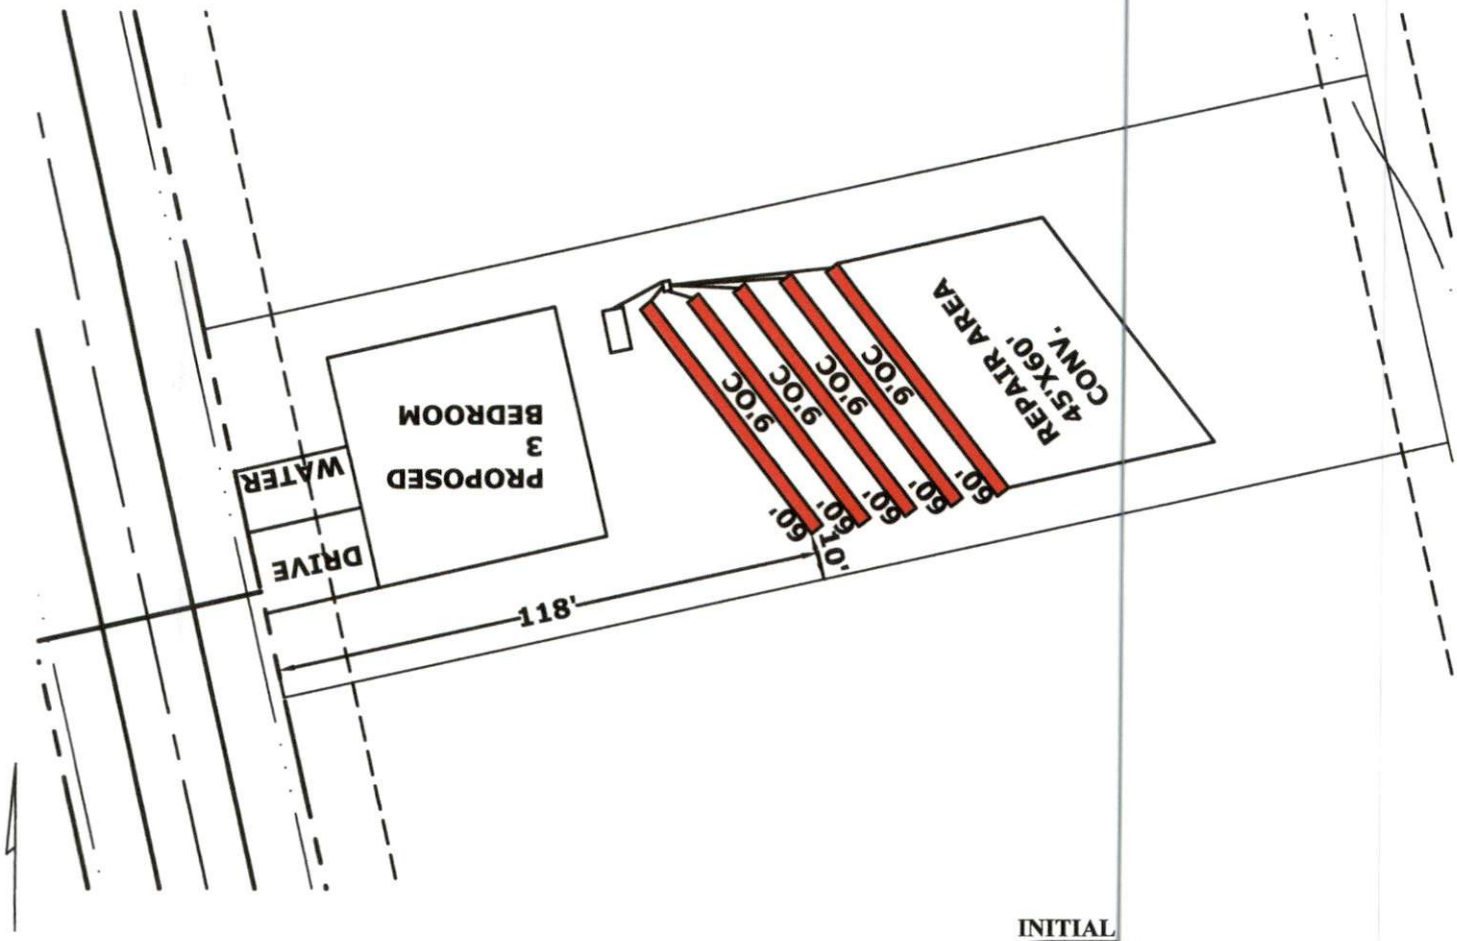

INITIAL
3 BEDROOM
LTAR .4
5-60' CONVENTIONAL
18-20" TB
>6" SOIL COVER REQUIRED OVER SYSTEM AND 5' BEYOND SYSTEM

REPAIR AREA
3 BEDROOM
LTAR .4
5-60' CONVENTIONAL
18-20" TB
>6" SOIL COVER REQUIRED OVER SYSTEM AND 5' BEYOND SYSTEM

LICENSED SOIL SCIENTIST
R. HAYWOOD PITTMAN II
1262
STATE OF NORTH CAROLINA

APPROX SCALE 1"=40'