NOT FOR RECORDATION

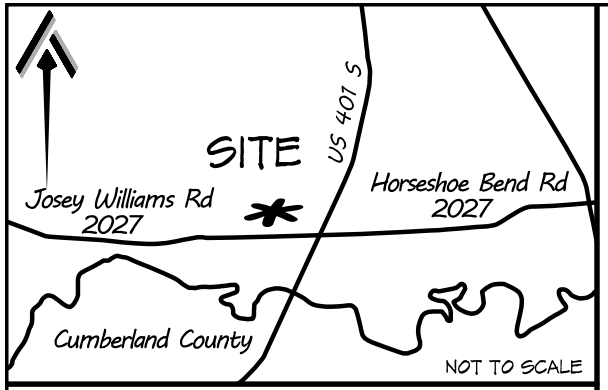

VICINITY MAP

NORTH

PLAT BOOK 2021, PAGE 535

I FURTHER CERTIFY THAT THE PROPERTY SHOWN HEREON IS NOT LOCATED IN A SPECIAL FLOOD HAZARD AREA AS DETERMINED BY THE FEDERAL EMERGENCY MANAGEMENT AGENCY.

FLOOD ZONE HAZARD ZONE: X
MAP: 3720056400K ~ PANEL: 0564
EFFECTIVE: 1 MAY 2007

NORTH CAROLINA PROFESSIONAL SEAL L-4740 LAND SURVEYOR STEVEN W. MULLINS

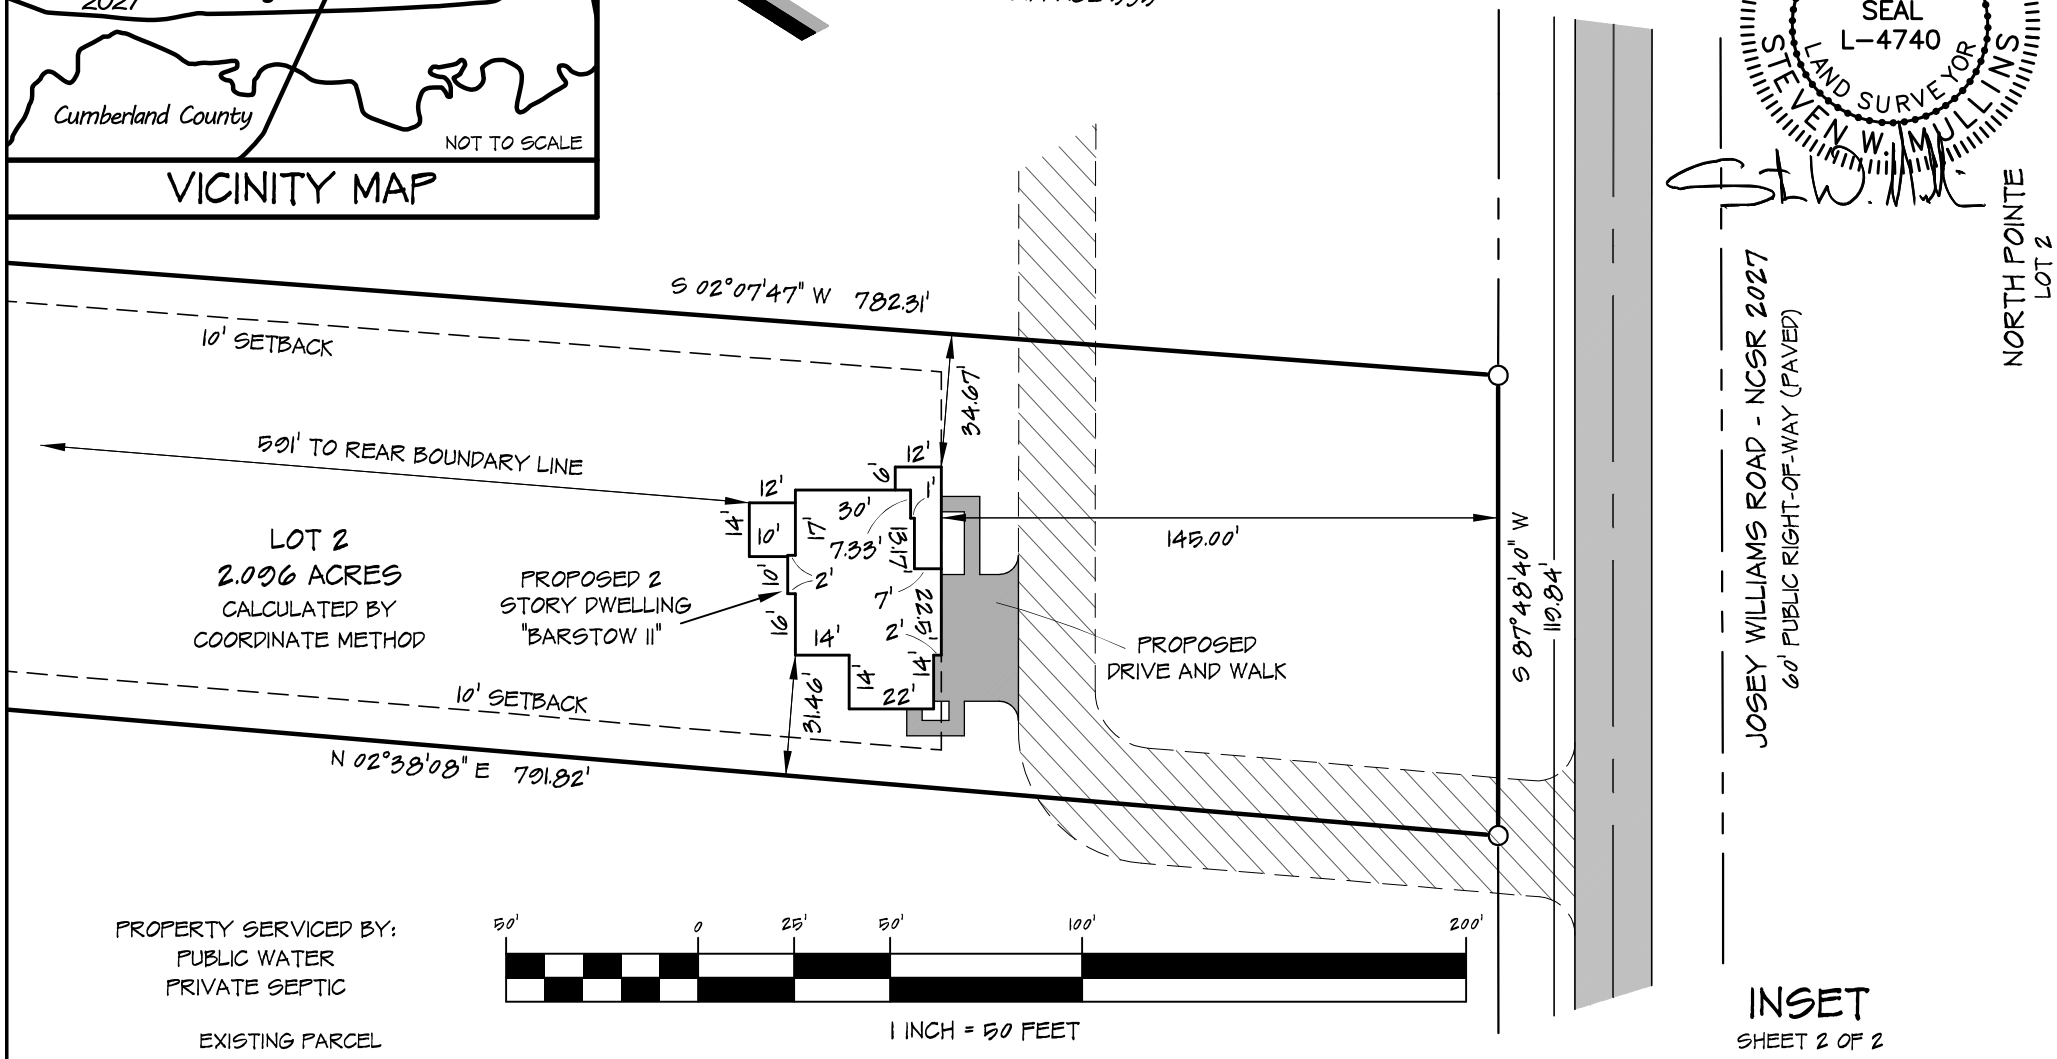

INSET

SHEET 2 OF 2

SITE PLAN	CURRENT OWNER:	REVISIONS:	PROFESSIONALLY SURVEYED BY:
LOT 2 NORTH POINTE JOSEY WILLIAMS ROAD	WEAVER DEVELOPMENT COMPANY, INC. 350 WAGONER DRIVE FAYETTEVILLE, NC 28303	11 MARCH 2022 3 CAR GARAGE	ATLAS SURVEYING AND MAPPING 1503 OLD CARBONTON ROAD SANFORD, NC 27330 910 478-3045 FIRM: 1458 ATLASSURVEYINGANDMAPPING@GMAIL.COM

CITY LIMITS: NONE	COUNTY: HARNETT		
STATE: NORTH CAROLINA	TOWNSHIP: STEWART'S CREEK	DRAWN BY: SWM 1	CHECKED BY: SWM 2
PIN: 0565-62-1807.000	DATE: 23 FEBRUARY 2022	SCALE: 1" = 50'	PROJECT: 21-107

ATLAS Surveying & Mapping