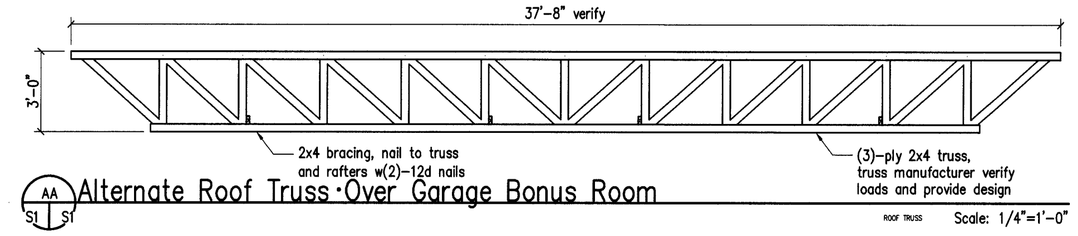

AA S1 S1 Alternate Roof Truss Over Garage Bonus Room

ROOF TRUSS Scale: 1/4"=1'-0"

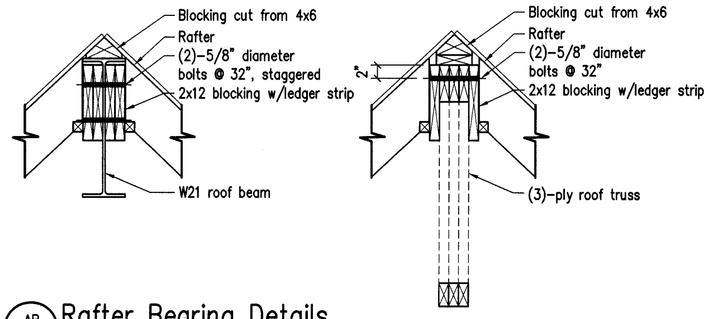

AB S1 S1 Rafter Bearing Details

(ACAD filename) Scale: 3/4"=1'-0"

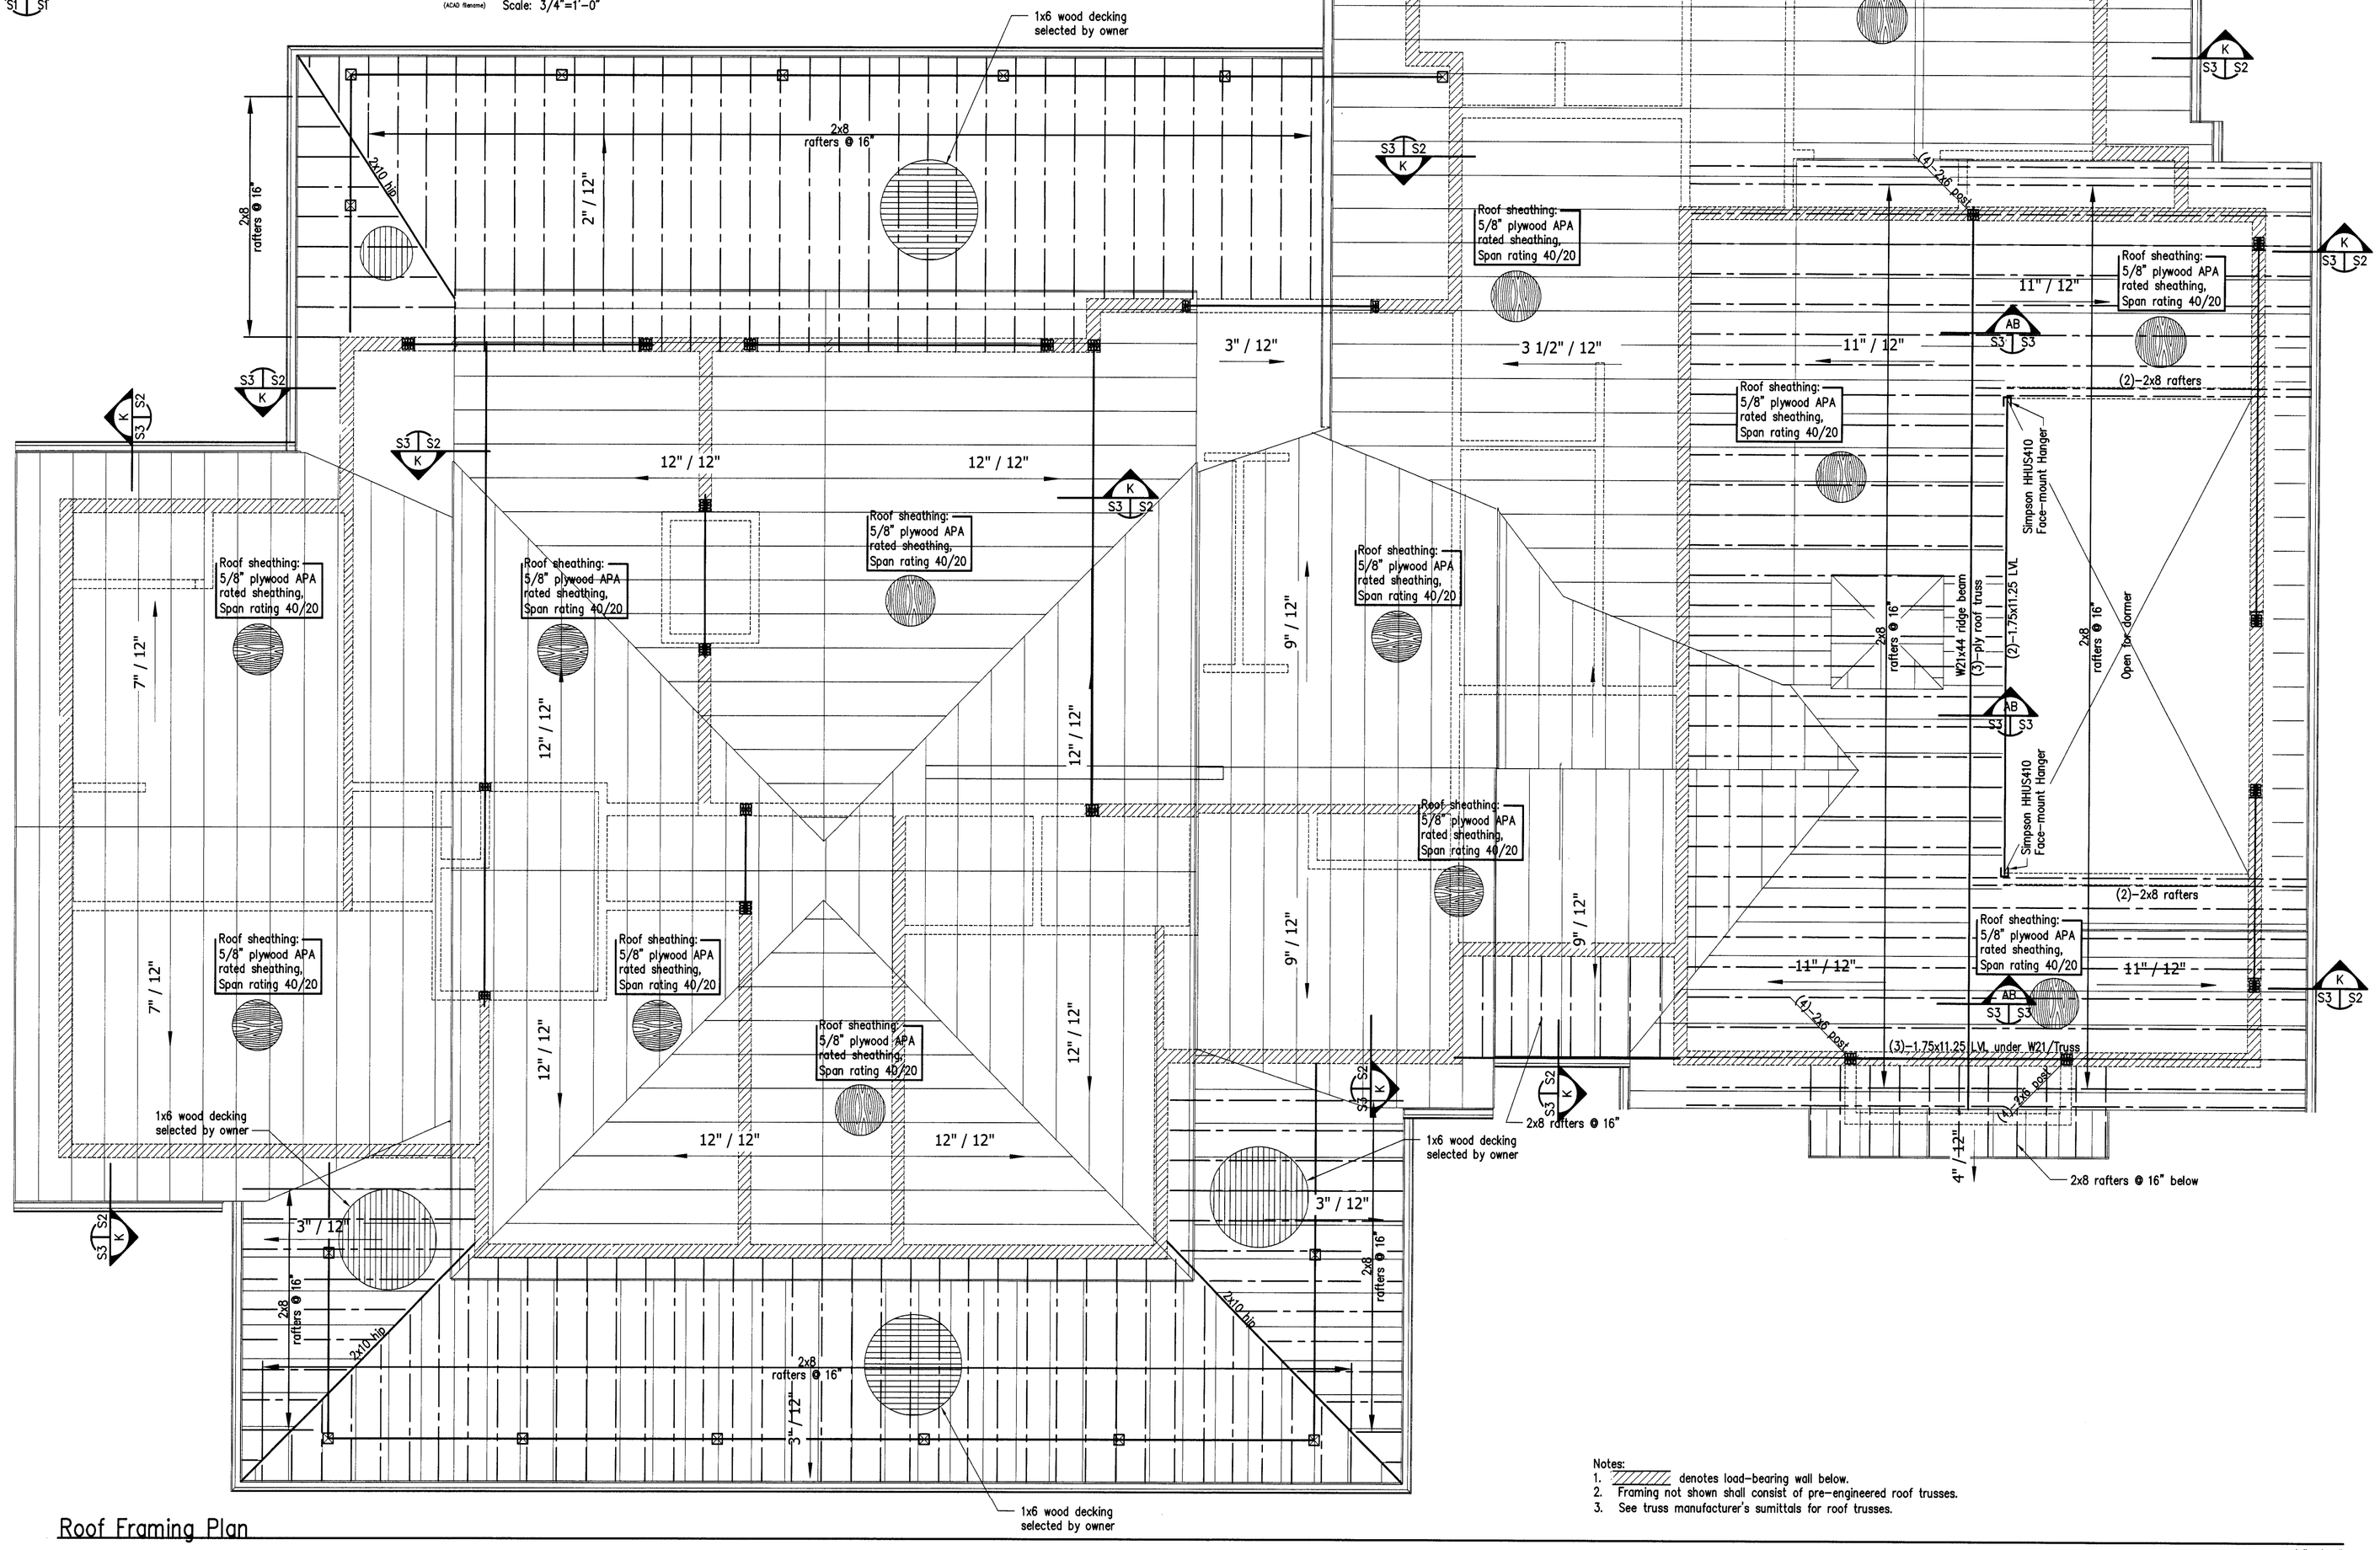

Roof Framing Plan

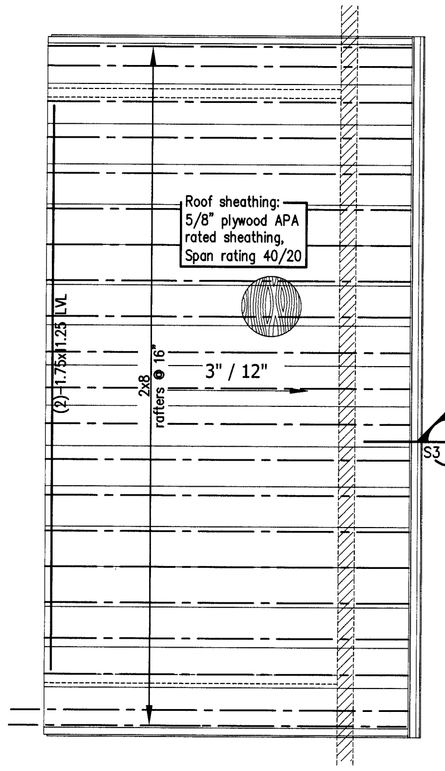

Dormer Roof Framing Plan

Notes:
1. ▨ denotes load-bearing wall below.
2. Framing not shown shall consist of pre-engineered roof trusses.
3. See truss manufacturer's sumittals for roof trusses.

(ACAD filename) Scale: 1/4"=1'-0"

NORTH CAROLINA PROFESSIONAL 13779 ENGINEER GREGORY A. ROBINSON

GREG ROBINSON, P.E.
CONSULTING ENGINEER
6512 Six Forks Road, Suite 403A
Raleigh, North Carolina 27512
(919) 847-0055 (fax)
art@gar-pe.com

Ciucevich Residence
Lloyd Stewart Road
Broadway, North Carolina

Rev.	Date	Remarks

Roof Framing Plan Details

Drawn: GAR Date: 05AUG22 Check: GAR Date: 05AUG22
GARPE Project # 22026 Filename: S-Sh11-2
Issued for review Date
Issued for review Date

S3
3 of 3