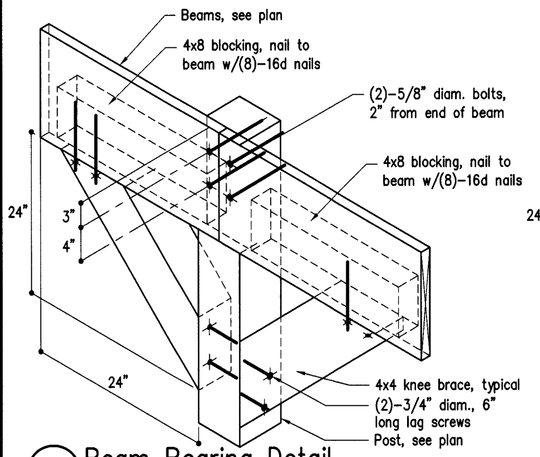


H S2 S2 Beam Bearing Detail

POST BEAM CONN CORNER Scale: 3/4"=1'-0"

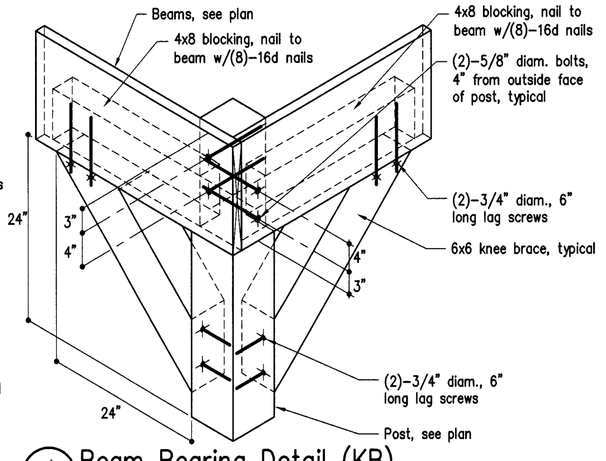


J S2 S2 Beam Bearing Detail (KB)

POST BEAM CONN CORNER Scale: 3/4"=1'-0"

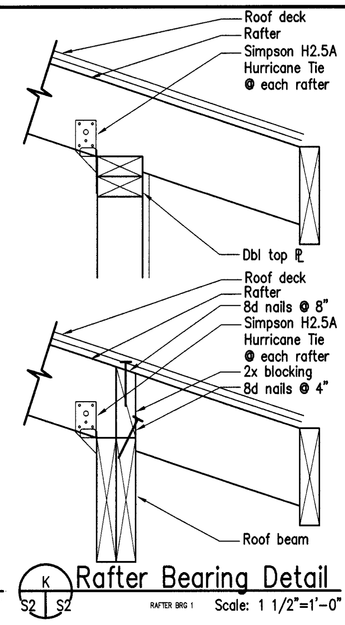


K S2 S2 Rafter Bearing Detail

RAFTER BRG 1 Scale: 1 1/2"=1'-0"

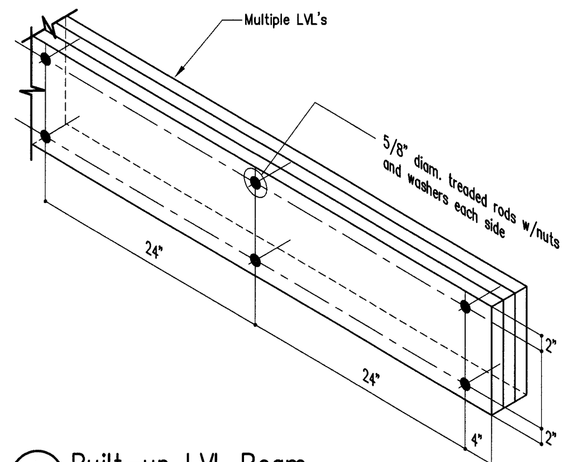


L S2 S2 Built-up LVL Beam

(BUILT UP LVL) Scale: 3/4"=1'-0"

| Header Schedule | | | | | | |
|---|---|---|---|---|---|---|
| Clear span | Header | Jack studs | Jamb studs | Straps (Exterior walls) | Nails @ hdr | Nails @ studs |
| 4'-0" | (2)-2x6 | (1) | (1) | 1-1/4 x 20 ga. | (2)-12d | (2)-12d |
| 5'-4" | (2)-2x8 | (2) | (2) | 1-1/4 x 20 ga. | (3)-12d | (3)-12d |
| 6'-4" | (2)-2x8 | (2) | (2) | 1-1/4 x 20 ga. | (4)-12d | (4)-12d |
| 7'-4" | (2)-2x10 | (2) | (3) | 1-1/4 x 20 ga. | (6)-12d | (6)-12d |

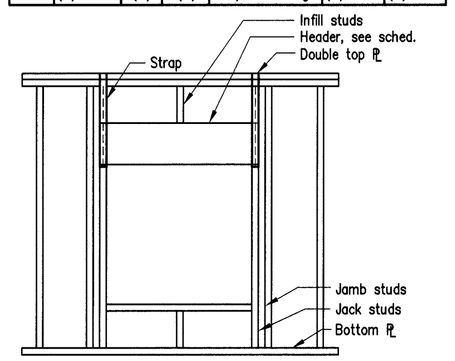


M S2 S2 Header Framing Schedule

(SB_WALL2020) SCALE: 1/2"=1'-0"

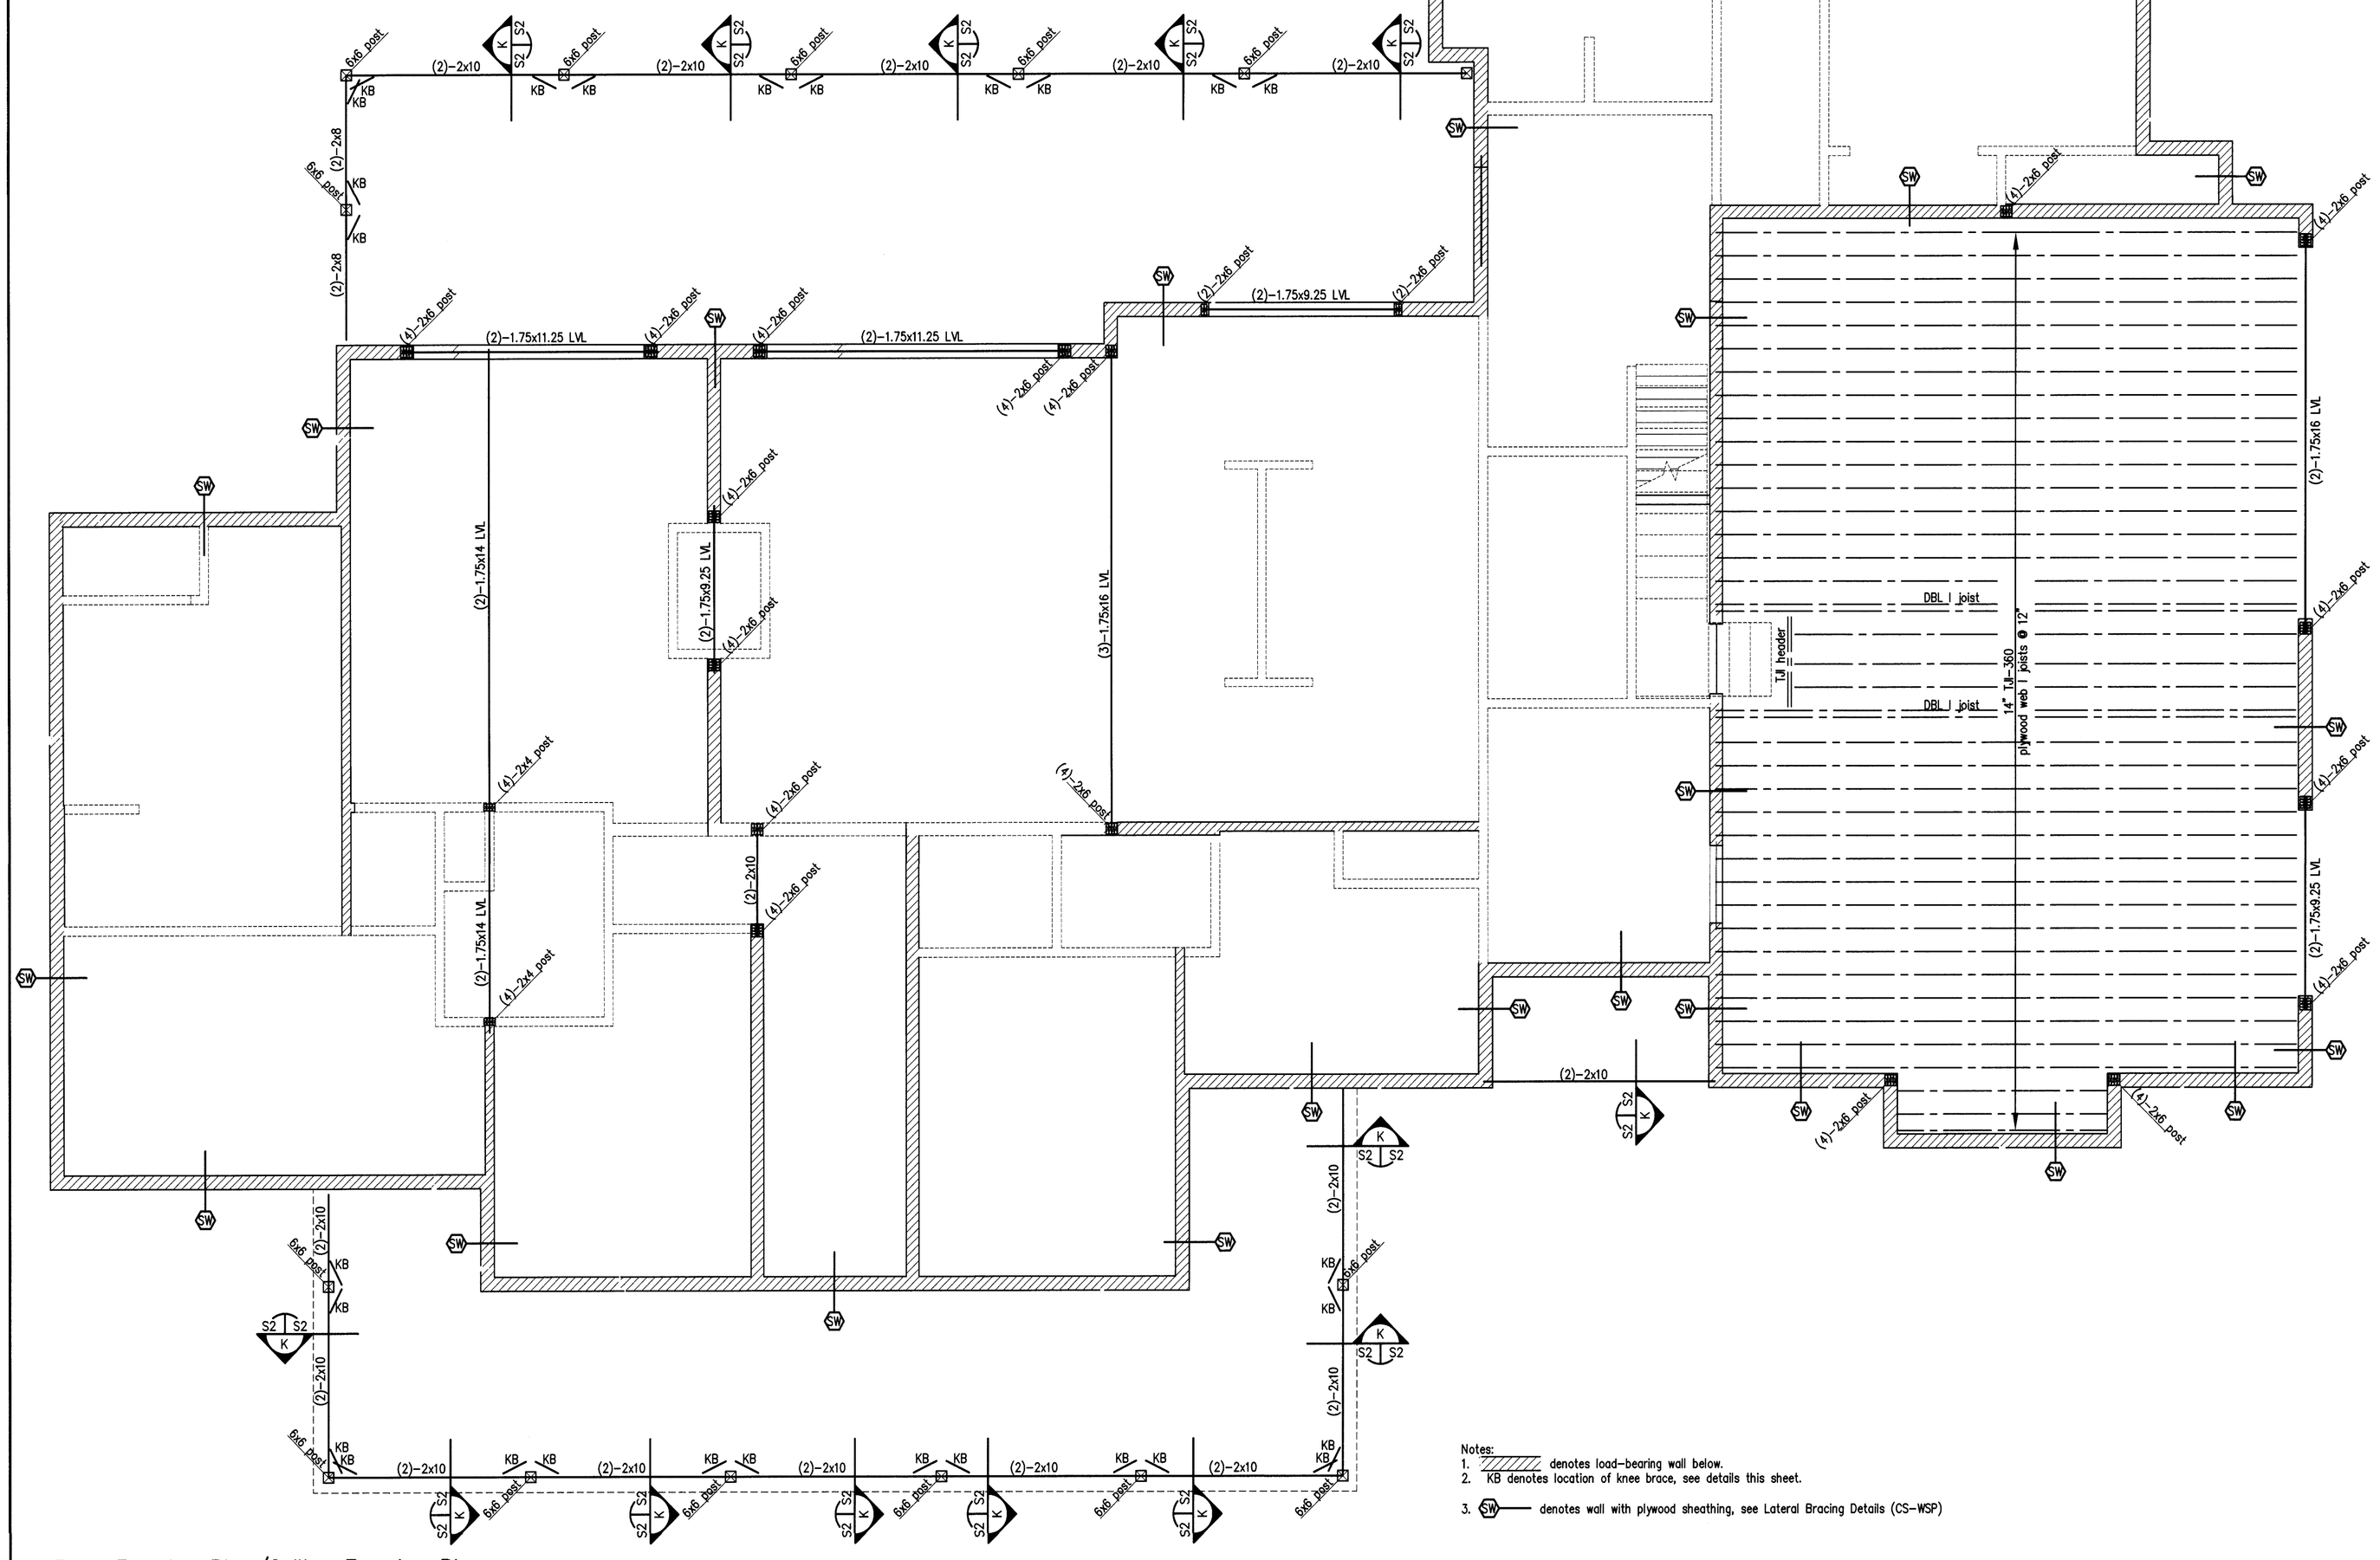


Floor Framing Plan/Ceiling Framing Plan

FLOOR FRAMING PLAN Scale: 1/4"=1'-0"

Notes:
1. ▨ denotes load-bearing wall below.
2. KB denotes location of knee brace, see details this sheet.
3. SW denotes wall with plywood sheathing, see Lateral Bracing Details (CS-WSP)

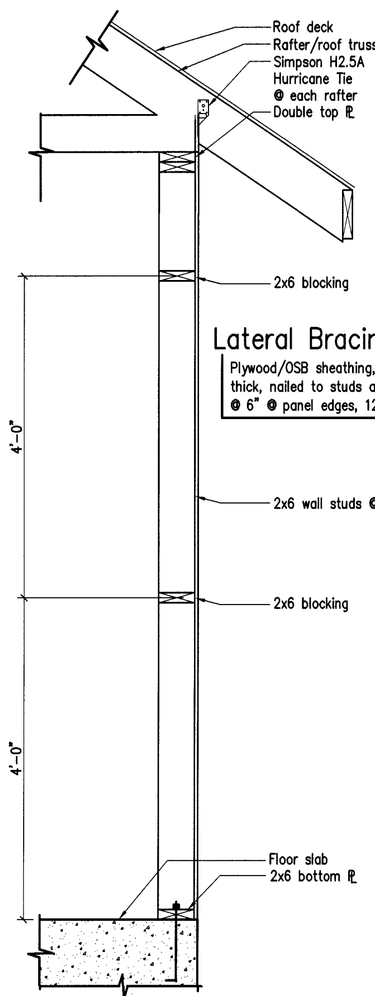


Lateral Bracing CS-WSP

Plywood/OSB sheathing, minimum 1/2" thick, nailed to studs and plt's w/8d nails @ 6" @ panel edges, 12" elsewhere

Lateral Bracing (CS-WSP) Details

WALL SECTION 1 Scale: 3/4"=1'-0"

NORTH CAROLINA PROFESSIONAL 13779 ENGINEER GREGORY A. ROBINSON

04NOV22


GREG ROBINSON, P.E.
CONSULTING ENGINEER
6512 Six Forks Road, Suite 403A
Raleigh, North Carolina 27512
(919) 846-4752 (919) 847-0455 (fax)
info@gape.com


Ciucevich Residence
Lloyd Stewart Road
Broadway, North Carolina

| Rev. | Date | Remarks |
|---|---|---|
| | | |

Floor Framing Plan
Details, Bracing Notes

Drawn: GAR Date: 05AUG22 Check: GAR Date: 05AUG22
GARPE Project # 22026 Filename: S-SHT1-2
Issued for review Date
Issued for review Date

S2