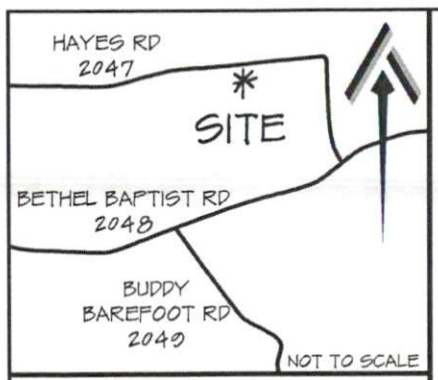

VICINITY MAP

NOT FOR RECORDATION

NORTH

PLAT BOOK 2022, PAGE 59

I FURTHER CERTIFY THAT THE PROPERTY SHOWN HEREON IS NOT LOCATED IN A SPECIAL FLOOD HAZARD AREA AS DETERMINED BY THE FEDERAL EMERGENCY MANAGEMENT AGENCY.

FLOOD ZONE HAZARD ZONE: X
MAP: 3720052400K - PANEL: 0524
EFFECTIVE: 5 JANUARY 2007

NORTH CAROLINA PROFESSIONAL SEAL L-4740 LAND SURVEYOR STEVEN W. MULLINS

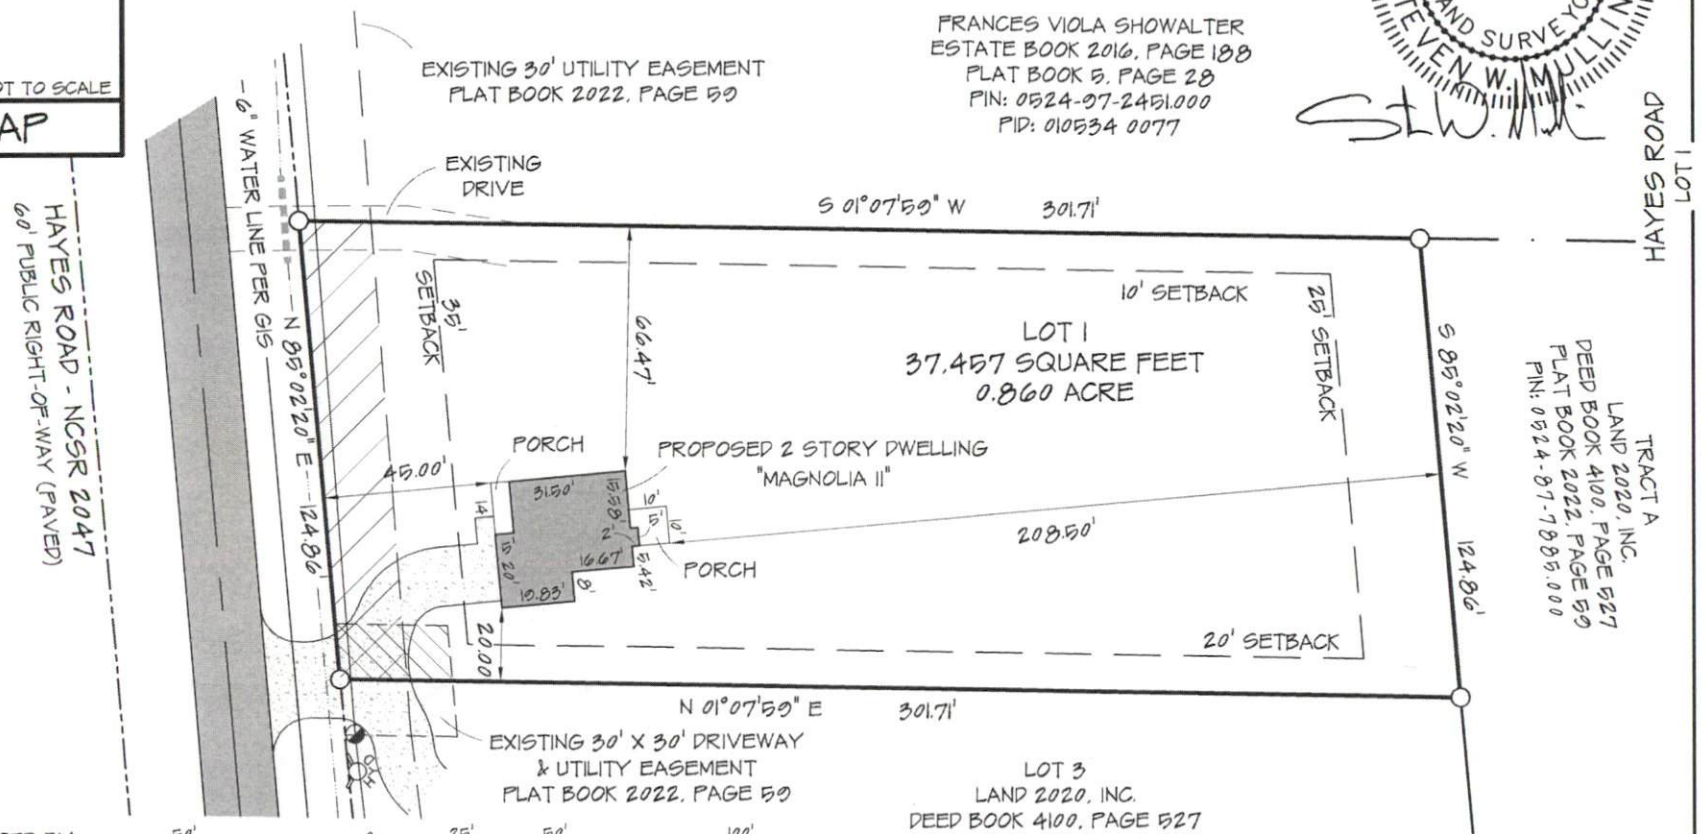

PROPERTY SERVICED BY:
PUBLIC WATER
PRIVATE SEPTIC

EXISTING PARCEL

50' 0 25' 50' 100'

1 INCH = 50 FEET

REFERENCES:
DEED BOOK 4100, PAGE 527
PLAT BOOK 2022, PAGE 59

SITE PLAN	CURRENT OWNER:	REVISIONS:	PROFESSIONALLY SURVEYED BY:
LOT 1 HAYES ROAD	LAND 2020, INC. 350 WAGONER DRIVE FAYETTEVILLE, NC 28303		ATLAS SURVEYING AND MAPPING 1503 OLD CARBONTON ROAD SANFORD, NC 27330 919 478-3945 FIRM: 1458 ATLASSURVEYINGANDMAPPING@GMAIL.COM

CITY LIMITS: NONE	COUNTY: HARNETT		
STATE: NORTH CAROLINA	TOWNSHIP: ANDERSON CREEK	DRAWN BY: SWM 1	CHECKED BY: SWM 2
PIN: 0524-87-7885.000	DATE: 14 FEBRUARY 2022	SCALE: 1" = 50'	PROJECT: 22-014

ATLA Surveying & Mapping