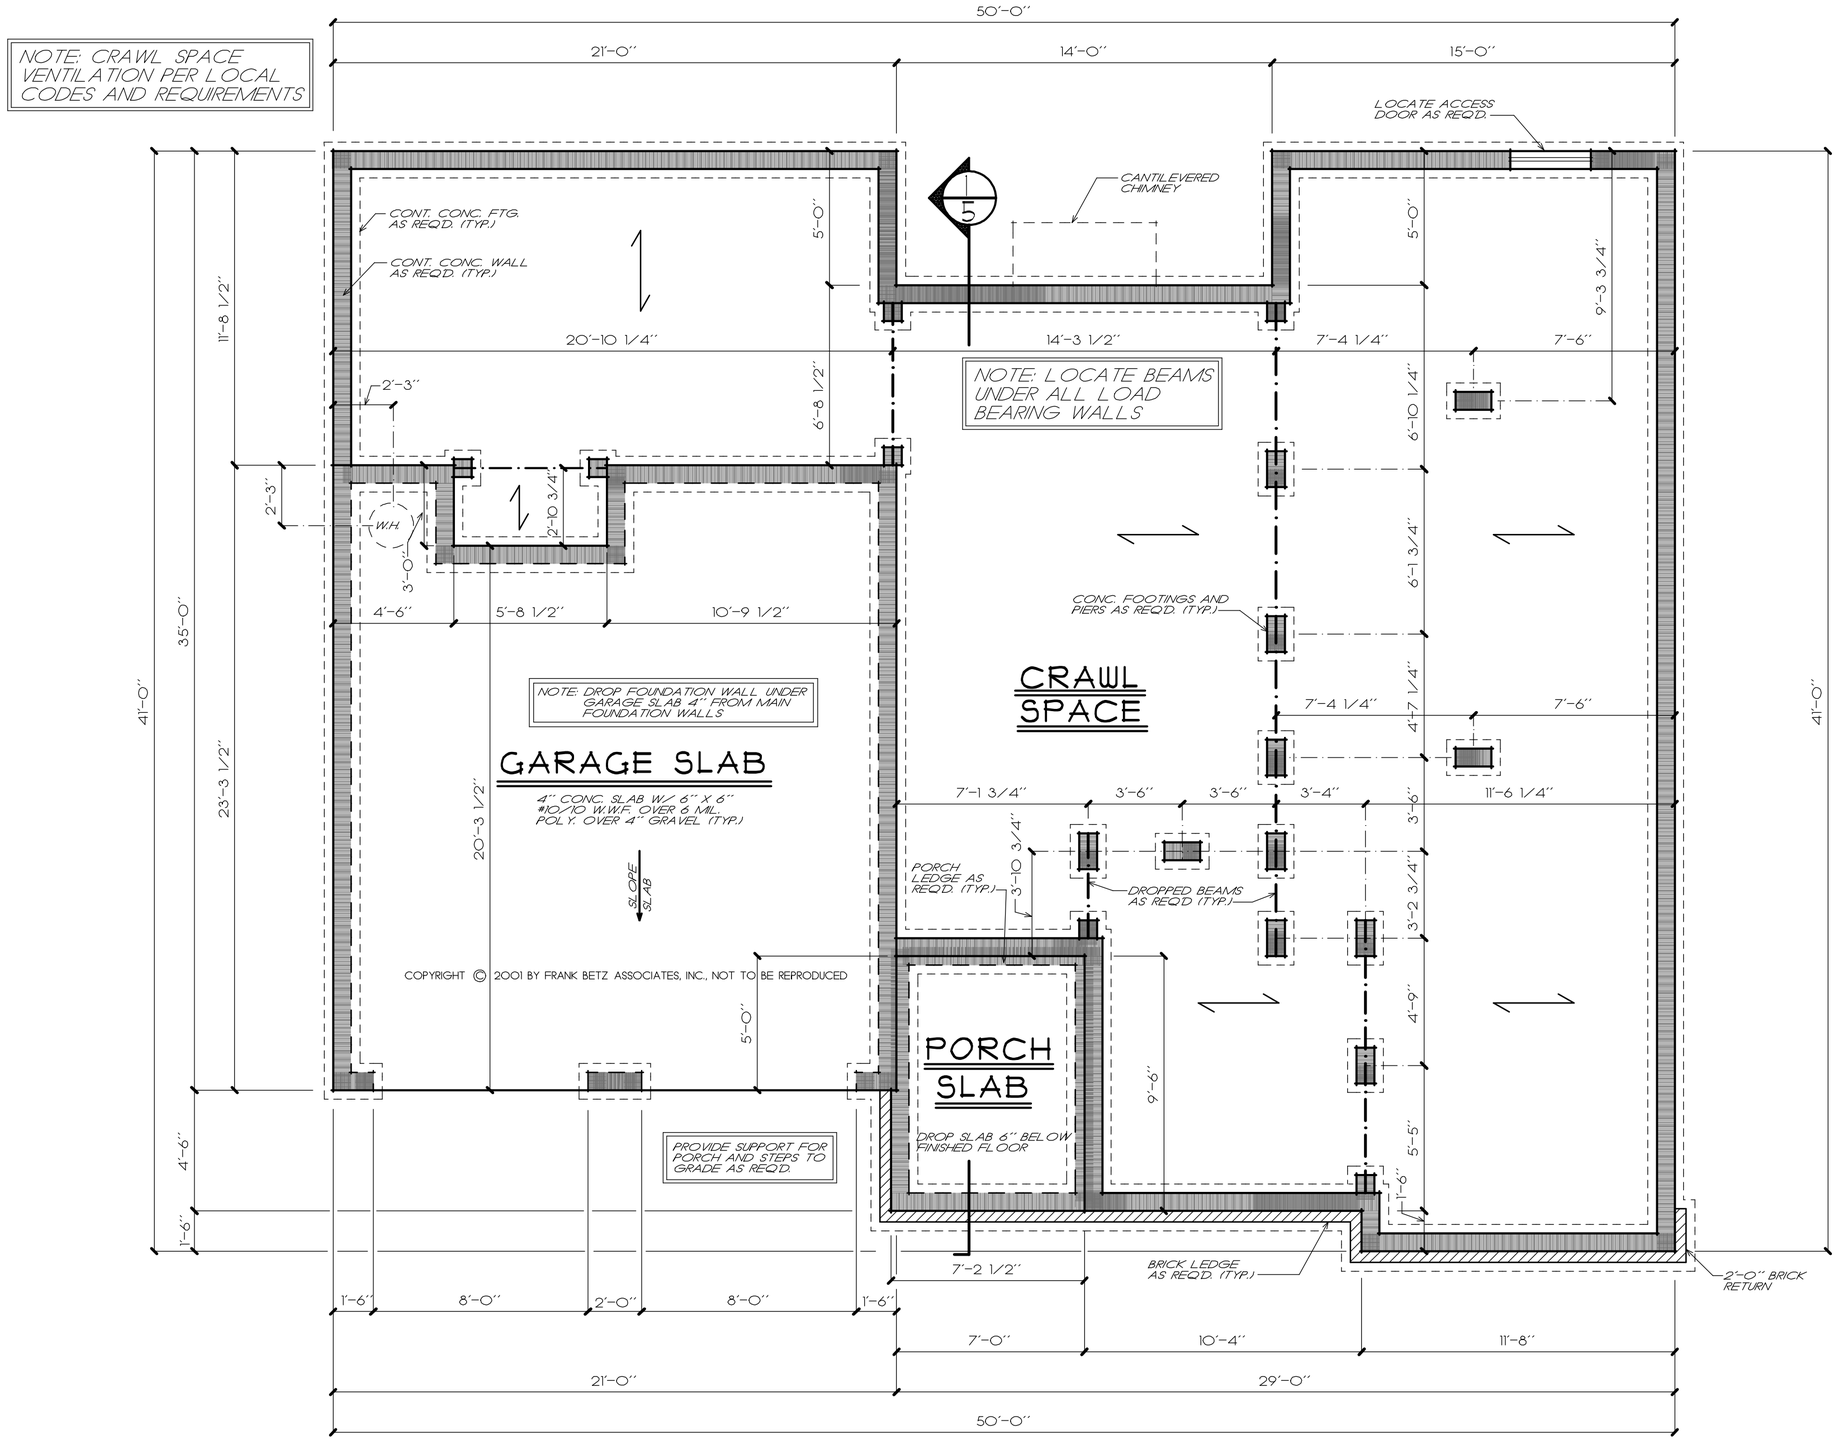

CRAWL FOUNDATION PLAN

1/4" = 1'-0"

FRANK BETZ ASSOCIATES, INC. ASSUMES NO LIABILITY FOR ANY CHANGES OR MODIFICATIONS MADE TO THESE PLANS BY OTHERS.

Copyright Frank Betz Associates, Inc. All Rights Reserved. The Duplication, Reproduction, Copying, Sale, Rental, Licensing, or any other distribution or use of these plans, drawings, specifications, ideas, arrangements or designs contained herein is Strictly Prohibited unless expressly authorized in writing by FBA, Inc.

DATE	REV	DATE	REV
11-27-01	CLAR 26-03		

HOMEPLANS Designed for Today's Market®
www.frankbetz.com

CRAWL FOUND. PLAN

THE BUCKNER

FRANK BETZ ASSOCIATES, INC.
DESIGNERS OF CUSTOM AND STOCK HOMEPLANS
3550 GEORGE BUSBEE PARKWAY
SUITE 190
KENNESAW, GEORGIA 30144
770-431-0888 888-717-3003

BY THH CK WMB

DATE 05-08-01

SHEET 3 OF 5

TIME:12:37 PM DATE: 11-27-2001 PATH NAME: X:\BOOK24\BUCKNER\130A4C03.DC5