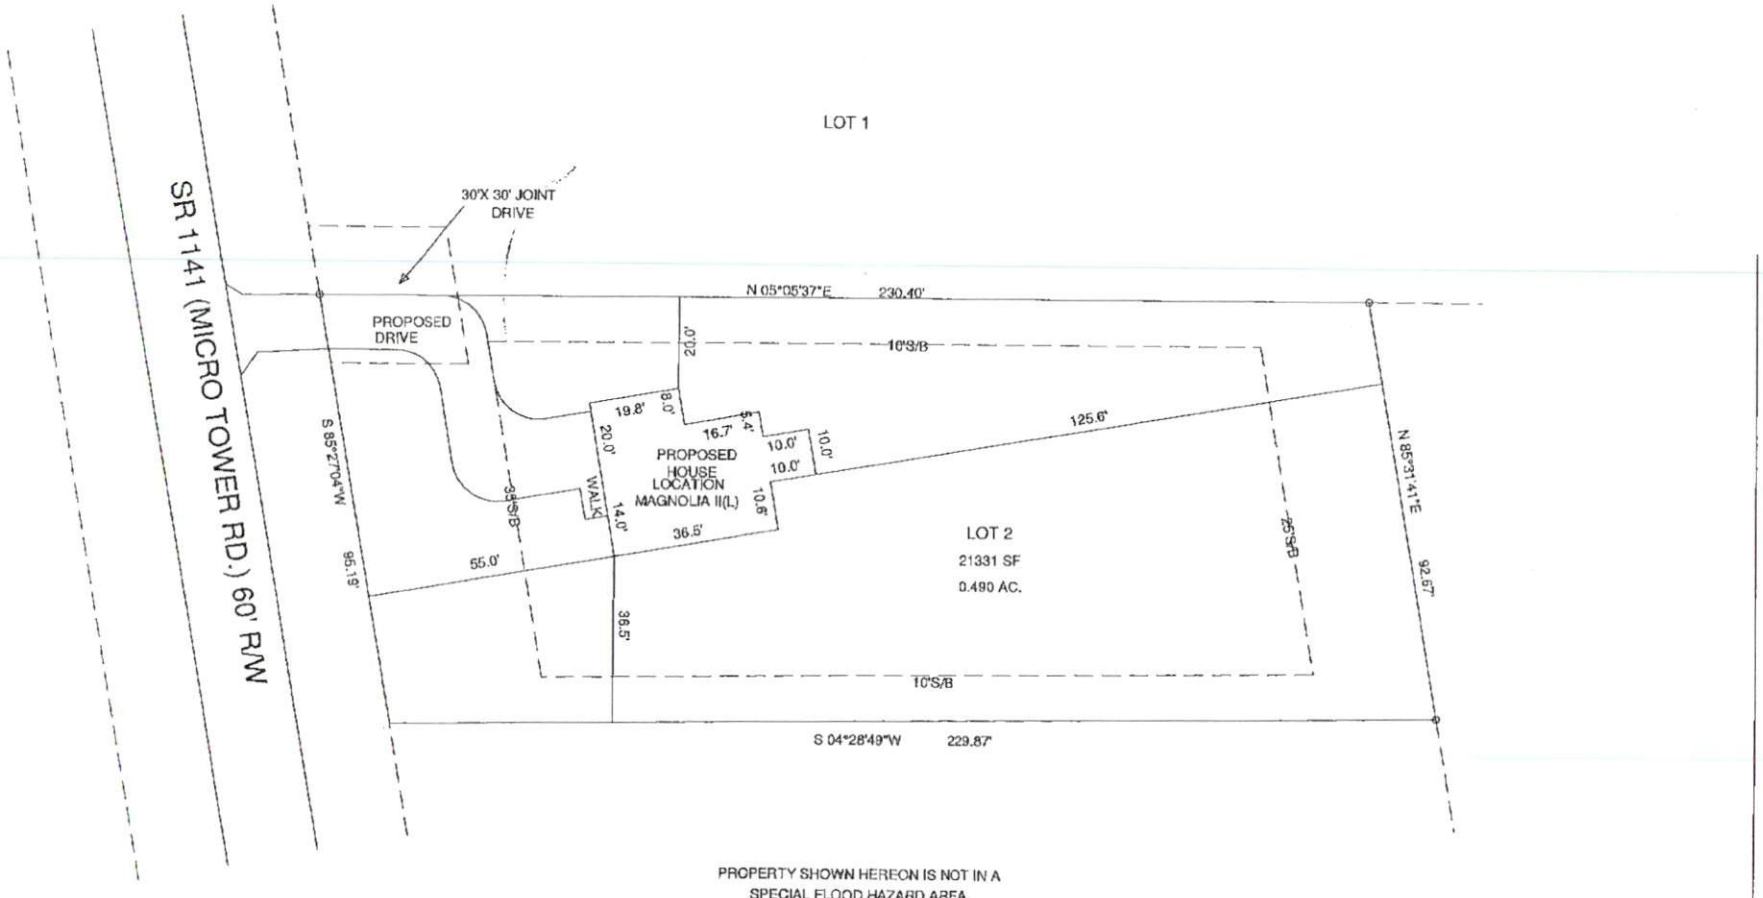

PROPERTY SHOWN HEREON IS NOT IN A
SPECIAL FLOOD HAZARD AREA.
FLOOD HAZARD ZONE X MAP NO.3710958600J.
EFFECTIVE OCTOBER 3,2006

NORTH CAROLINA HARNETT COUNTY
I, Mickey R.Bennett,PLS do certify that this plat was drawn under my supervision(deed description recorded in Book(see ref.) Page(see ref.),that boundaries not surveyed are clearly indicated as drawn from information found in Book(see ref.),Page (see ref.),that the ratio of precision as calculated is 1:10000. Witness my original signature,registration number and seal this 18th day of May A.D.2022.

Mickey R.Bennett PLS

MICKEY R.BENNETT
L - 1514

NORTH CAROLINA PROFESSIONAL SEAL No. 1514 LAND SURVEYOR MICKEY R. BENNETT

I,MICKEY R. BENNETT PLS,CERTIFY That this survey is of and existing parcel or parcels of land or one or more existing easements and does not create a new street or change an existing street.

OWNERS:
THOMAS C. IRWIN
FRANCES G. IRWIN
364 IRWIN LANE
LILLINGTON,NC 27546

NORTH REF:PLAT BK:2022,PG:221

20' 0 20' 40' 60'
SCALE IN FEET
1"= 40'

PROPOSED PLOT PLAN

MICRO TOWER ROAD, LILLINGTON NC 27546

VICINITY MAP NOT TO SCALE
SITE
MICRO TOWER RD.
SR 1141
SERINA
WOODRUFF

SURVEY FOR:
WEAVER HOMES
LOT 2

BENNETT SURVEYS F-1304
1662 CLARK RD.,LILLINGTON,N.C. 27546
(910) 883-5252

TOWNSHIP BARBECUE	COUNTY HARNETT		
STATE: NORTH CAROLINA	DATE: MAY 18,2022	SURVEYED BY:	FIELD BOOK
ZONED RA-20R	WATERSHED DISTRICT N/A	SCALE: 1"= 40' DRAWN BY: MRB	DRAWING NO.
PID # OUT OF 039597 0134 PIN # OUT OF9597-60-2175.000		CHECKED & CLOSURE BY:	22295