Owner: HAVEN S/D
Address: LOT 34
Location: PLACID POND DRIVE

PITTMAN SOIL CONSULTING
PO BOX 1387
RICHLANDS, NC 28574
910-330-2784
pittmansoil@yahoo.com

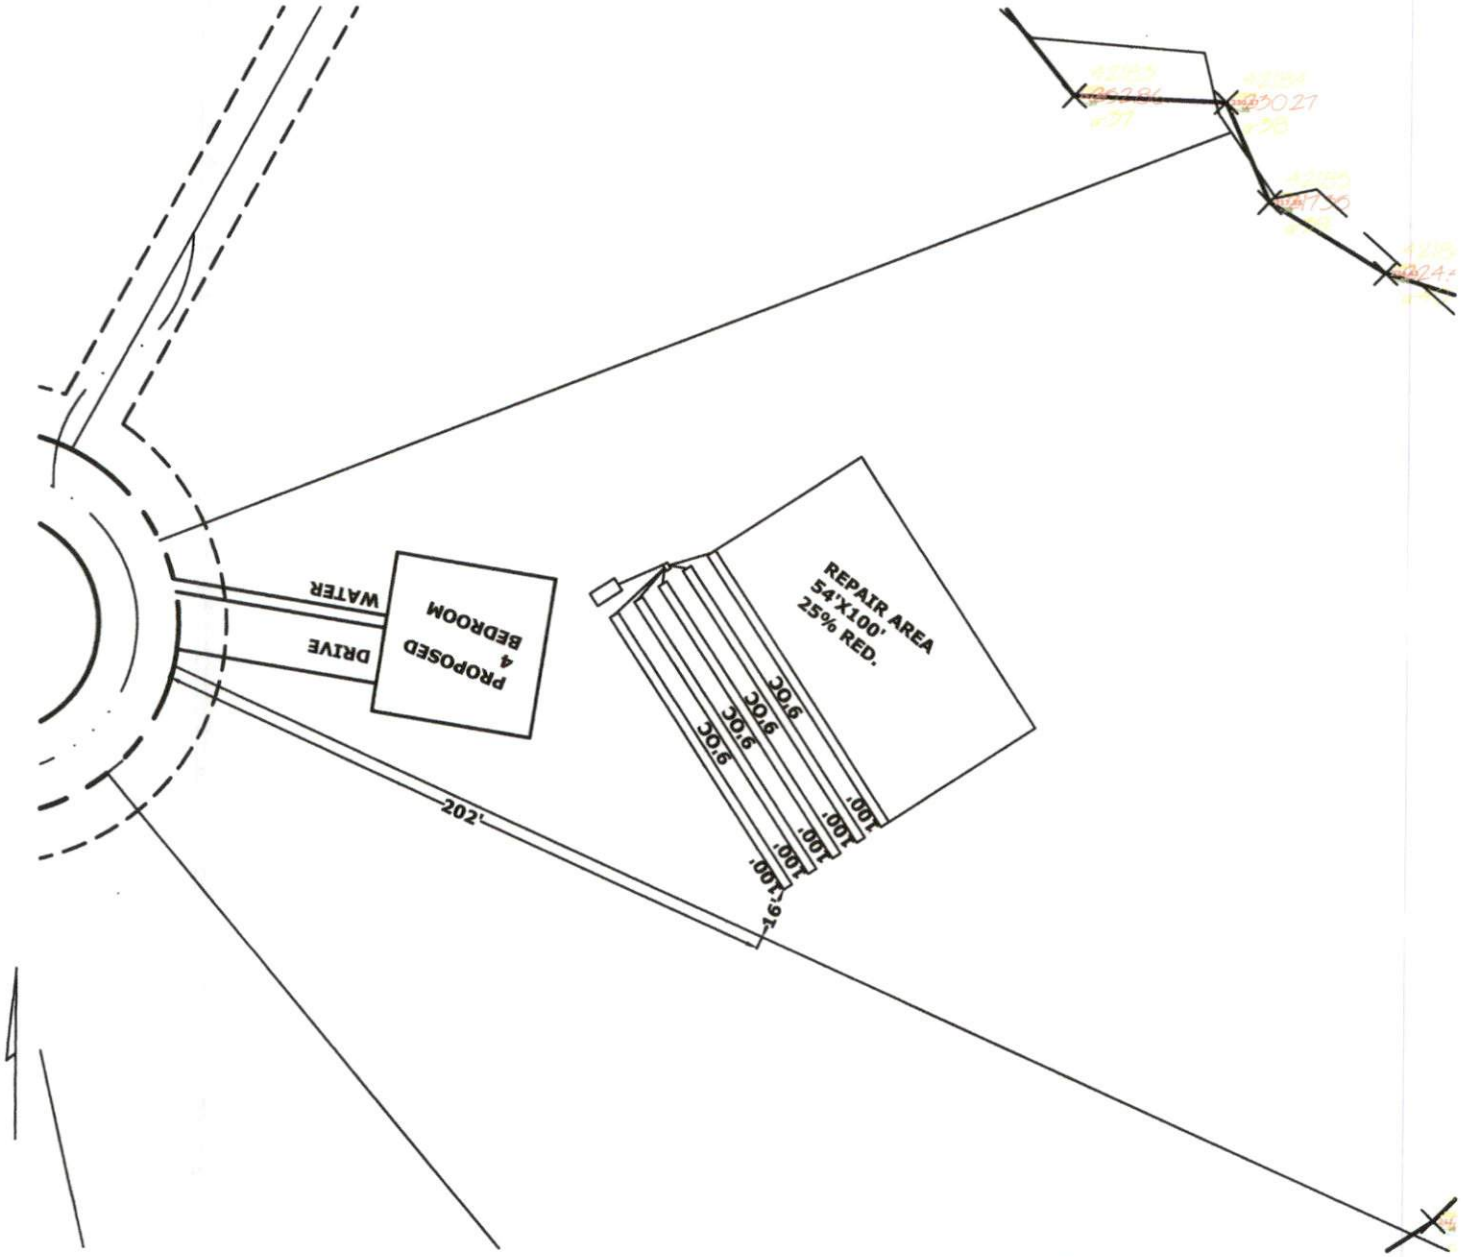

INITIAL
4 BEDROOM
LTAR .24
5-100' 25% REDUCTION LINES
12-18" TB
>6" SOIL COVER REQUIRED OVER SYSTEM AND 5' BEYOND SYSTEM

REPAIR AREA
4 BEDROOM
LTAR .24
5-100' 25% REDUCTION LINES
12" TB
>6" SOIL COVER REQUIRED OVER SYSTEM AND 5' BEYOND SYSTEM

LICENSED SOIL SCIENTIST
R HAYWOOD PITTMAN II
1262
STATE OF NORTH CAROLINA

APPROX SCALE 1"=60'