Notes:

1. Boundary information taken from noted plat.
2. Adjoining property information per GIS data.

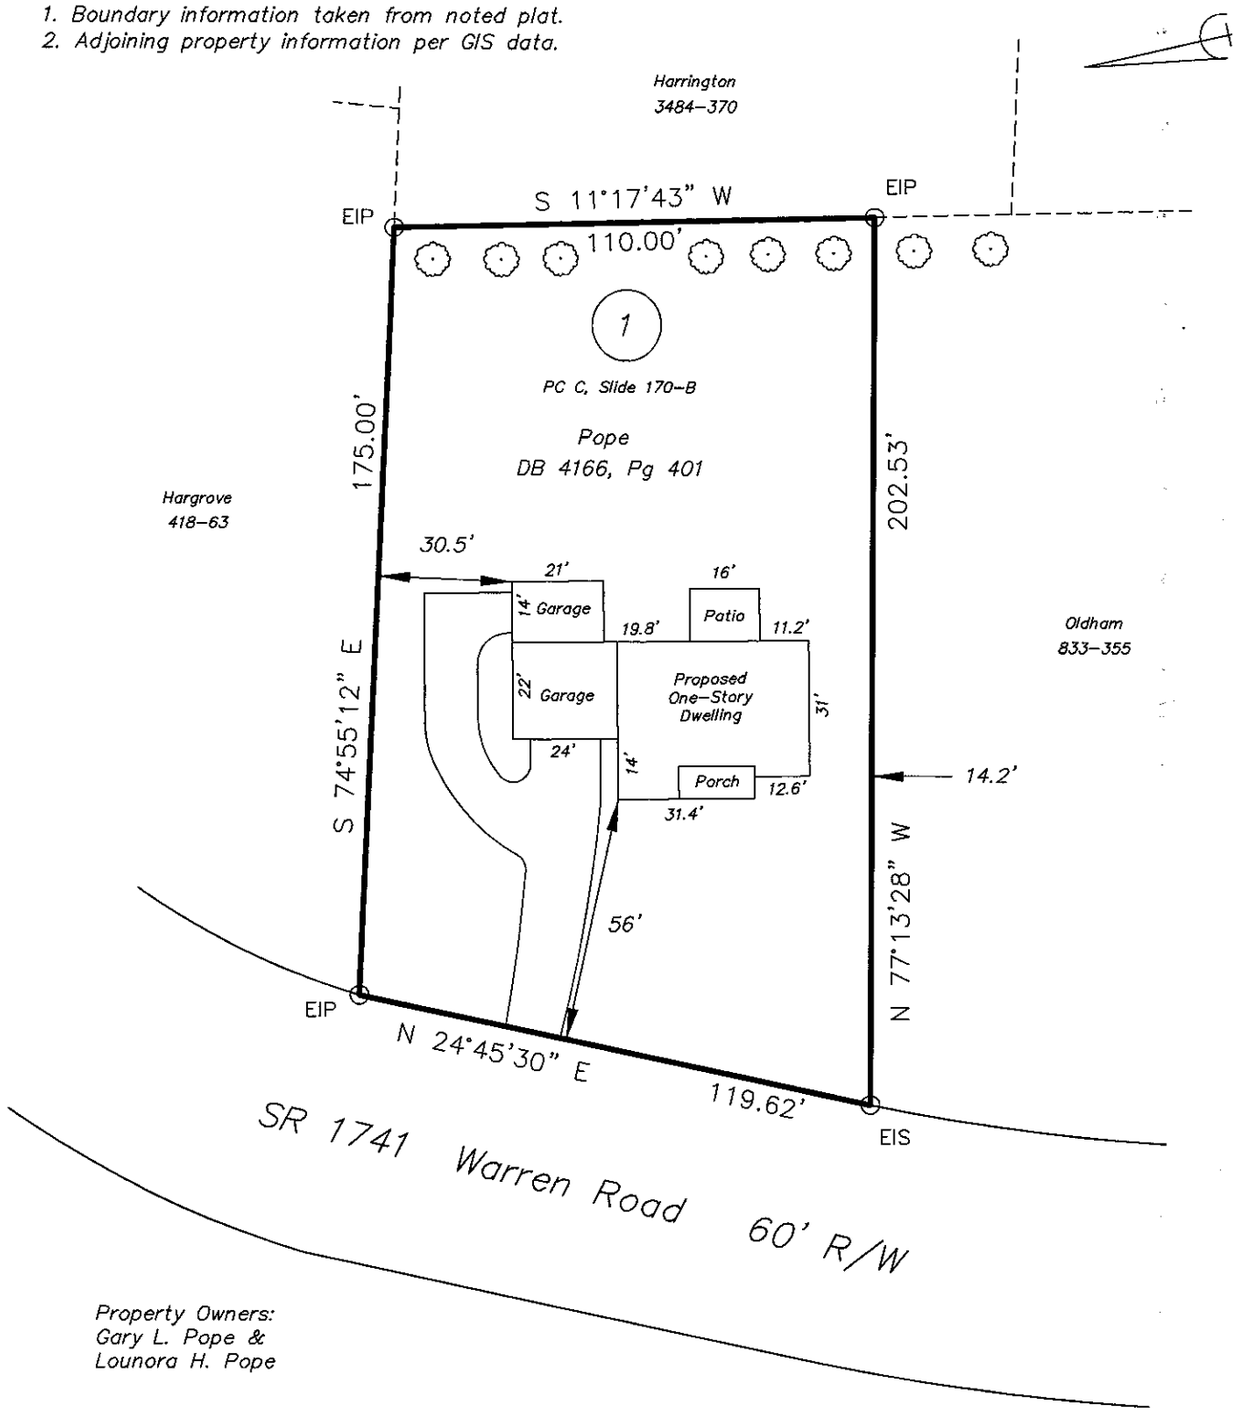

Property Owners:
Gary L. Pope &
Lounora H. Pope

Property Address:
1002 Warren Road
Erwin, N.C. 28339

Tax Parcel I.D. No.:
1507–00–0464–

Plot Plan for :

K & D Builders of Stedman

Lot No. 1, Warren Bros. Oil Co., Inc., PC C, Pg 170–B

Duke Township Harnett County
North Carolina

SCALE: 1" = 40' DATE: Aug 12, 2022

DB 833 PG 355 PB PC #C PG 170 B

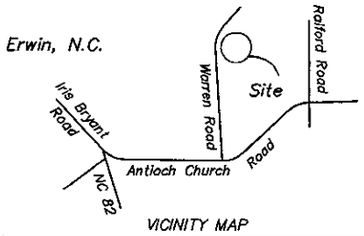

VICINITY MAP

House Plan :
Joe Gibbs Design
Pope Residence
Custom Plan

REVISIONS

I, William B. Snively, certify that this map was drawn under my supervision from an actual survey made under my supervision, that the ratio of precision as calculated by computer is 1:10000. This map does not conform to GS 47–30 as amended and is not intended for recordation, nor should a copy of this map be attached to a deed as an exhibit to be recorded per GS 89C–26.

NORTH CAROLINA PROFESSIONAL L.S. WILLIAM B. SNIVELY

William B. Snively & Associates, PLLC, Surveyors,P–0463
7595 Boyce's Landing Road
Wade, North Carolina 28395
Ph 910 483–3863 Fax 910 483–8451