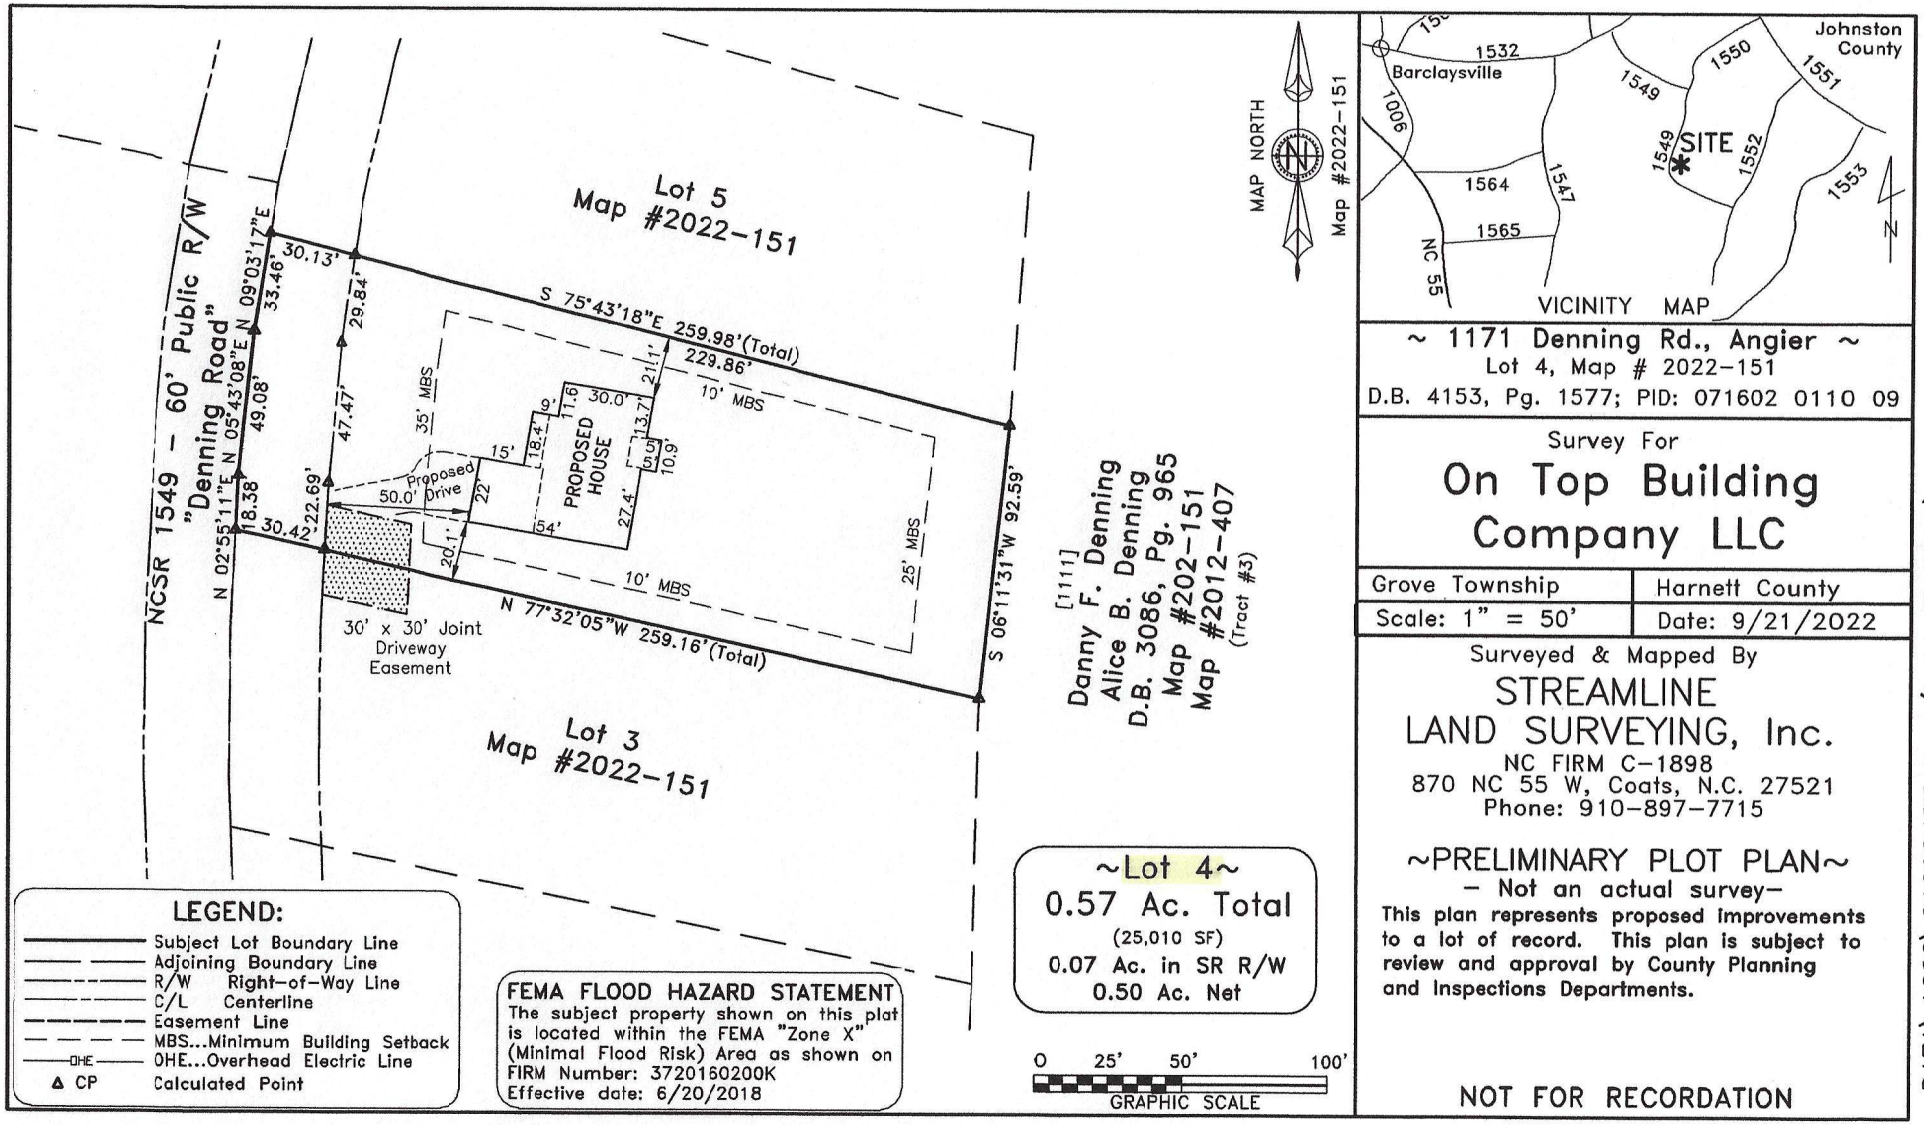

~ 1171 Denning Rd., Angier ~
Lot 4, Map # 2022-151
D.B. 4153, Pg. 1577; PID: 071602 0110 09

Survey For
On Top Building Company LLC

Grove Township	Harnett County
Scale: 1" = 50'	Date: 9/21/2022

Surveyed & Mapped By
STREAMLINE LAND SURVEYING, Inc.
NC FIRM C-1898
870 NC 55 W, Coats, N.C. 27521
Phone: 910-897-7715

~PRELIMINARY PLOT PLAN~
- Not an actual survey-

This plan represents proposed improvements to a lot of record. This plan is subject to review and approval by County Planning and Inspections Departments.

NOT FOR RECORDATION

DATA\1602\210924DE.dwg (Lot4-PlotPlan)