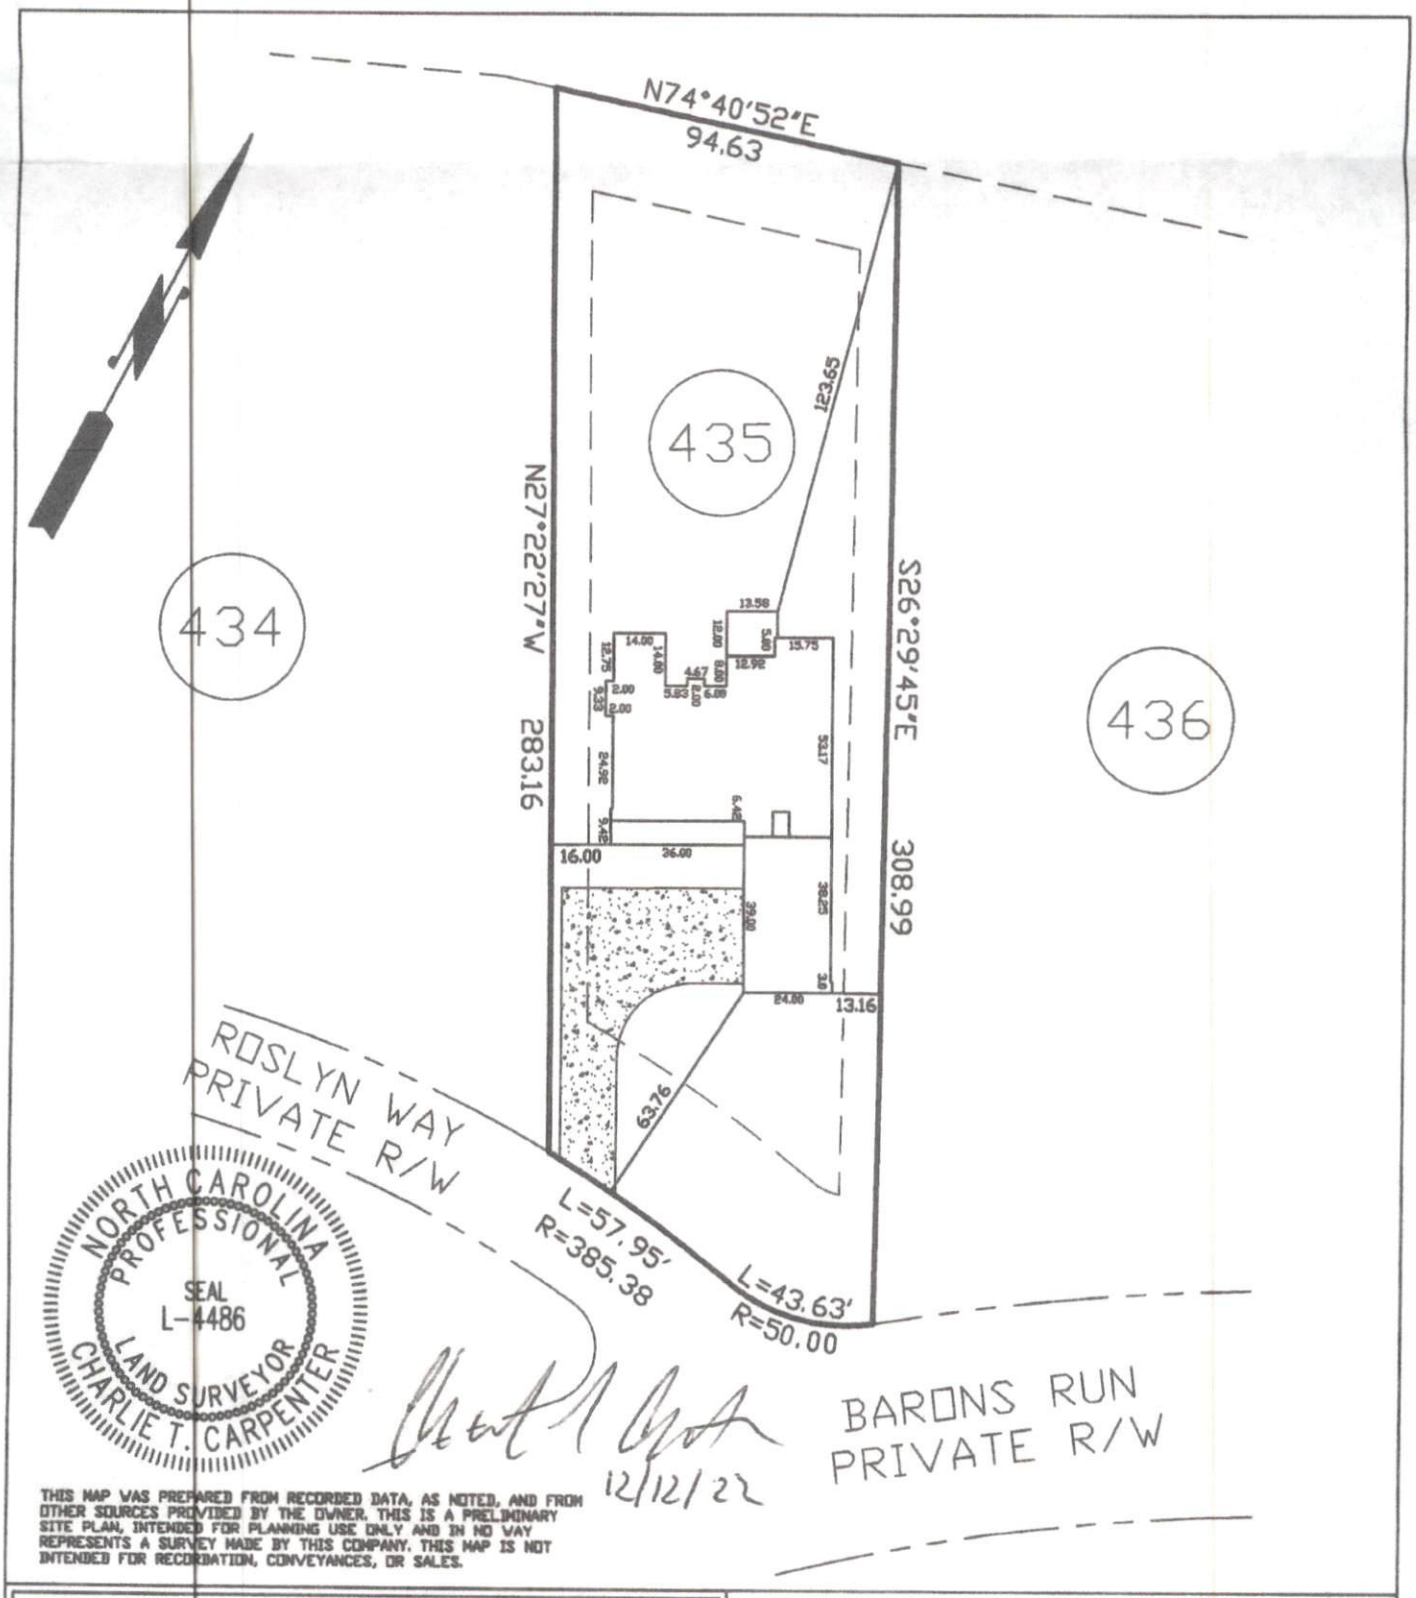

THIS MAP WAS PREPARED FROM RECORDED DATA, AS NOTED, AND FROM OTHER SOURCES PROVIDED BY THE OWNER. THIS IS A PRELIMINARY SITE PLAN, INTENDED FOR PLANNING USE ONLY AND IN NO WAY REPRESENTS A SURVEY MADE BY THIS COMPANY. THIS MAP IS NOT INTENDED FOR RECORDATION, CONVEYANCES, OR SALES.

Charlie T. Carpenter, P.L.S.
Professional Land Surveyor
1940 Juniper Church Road
Four Oaks, NC 27524
(919) 320-5281

PRELIMINARY SITE PLAN FOR:

ANDERSON CREEK REALTY

PIN 0506-61-8137.000
PARCEL ID 01053510 0100 07
LOT 435 ANDERSON CREEK CLUB S/D
PB2004 PG1138