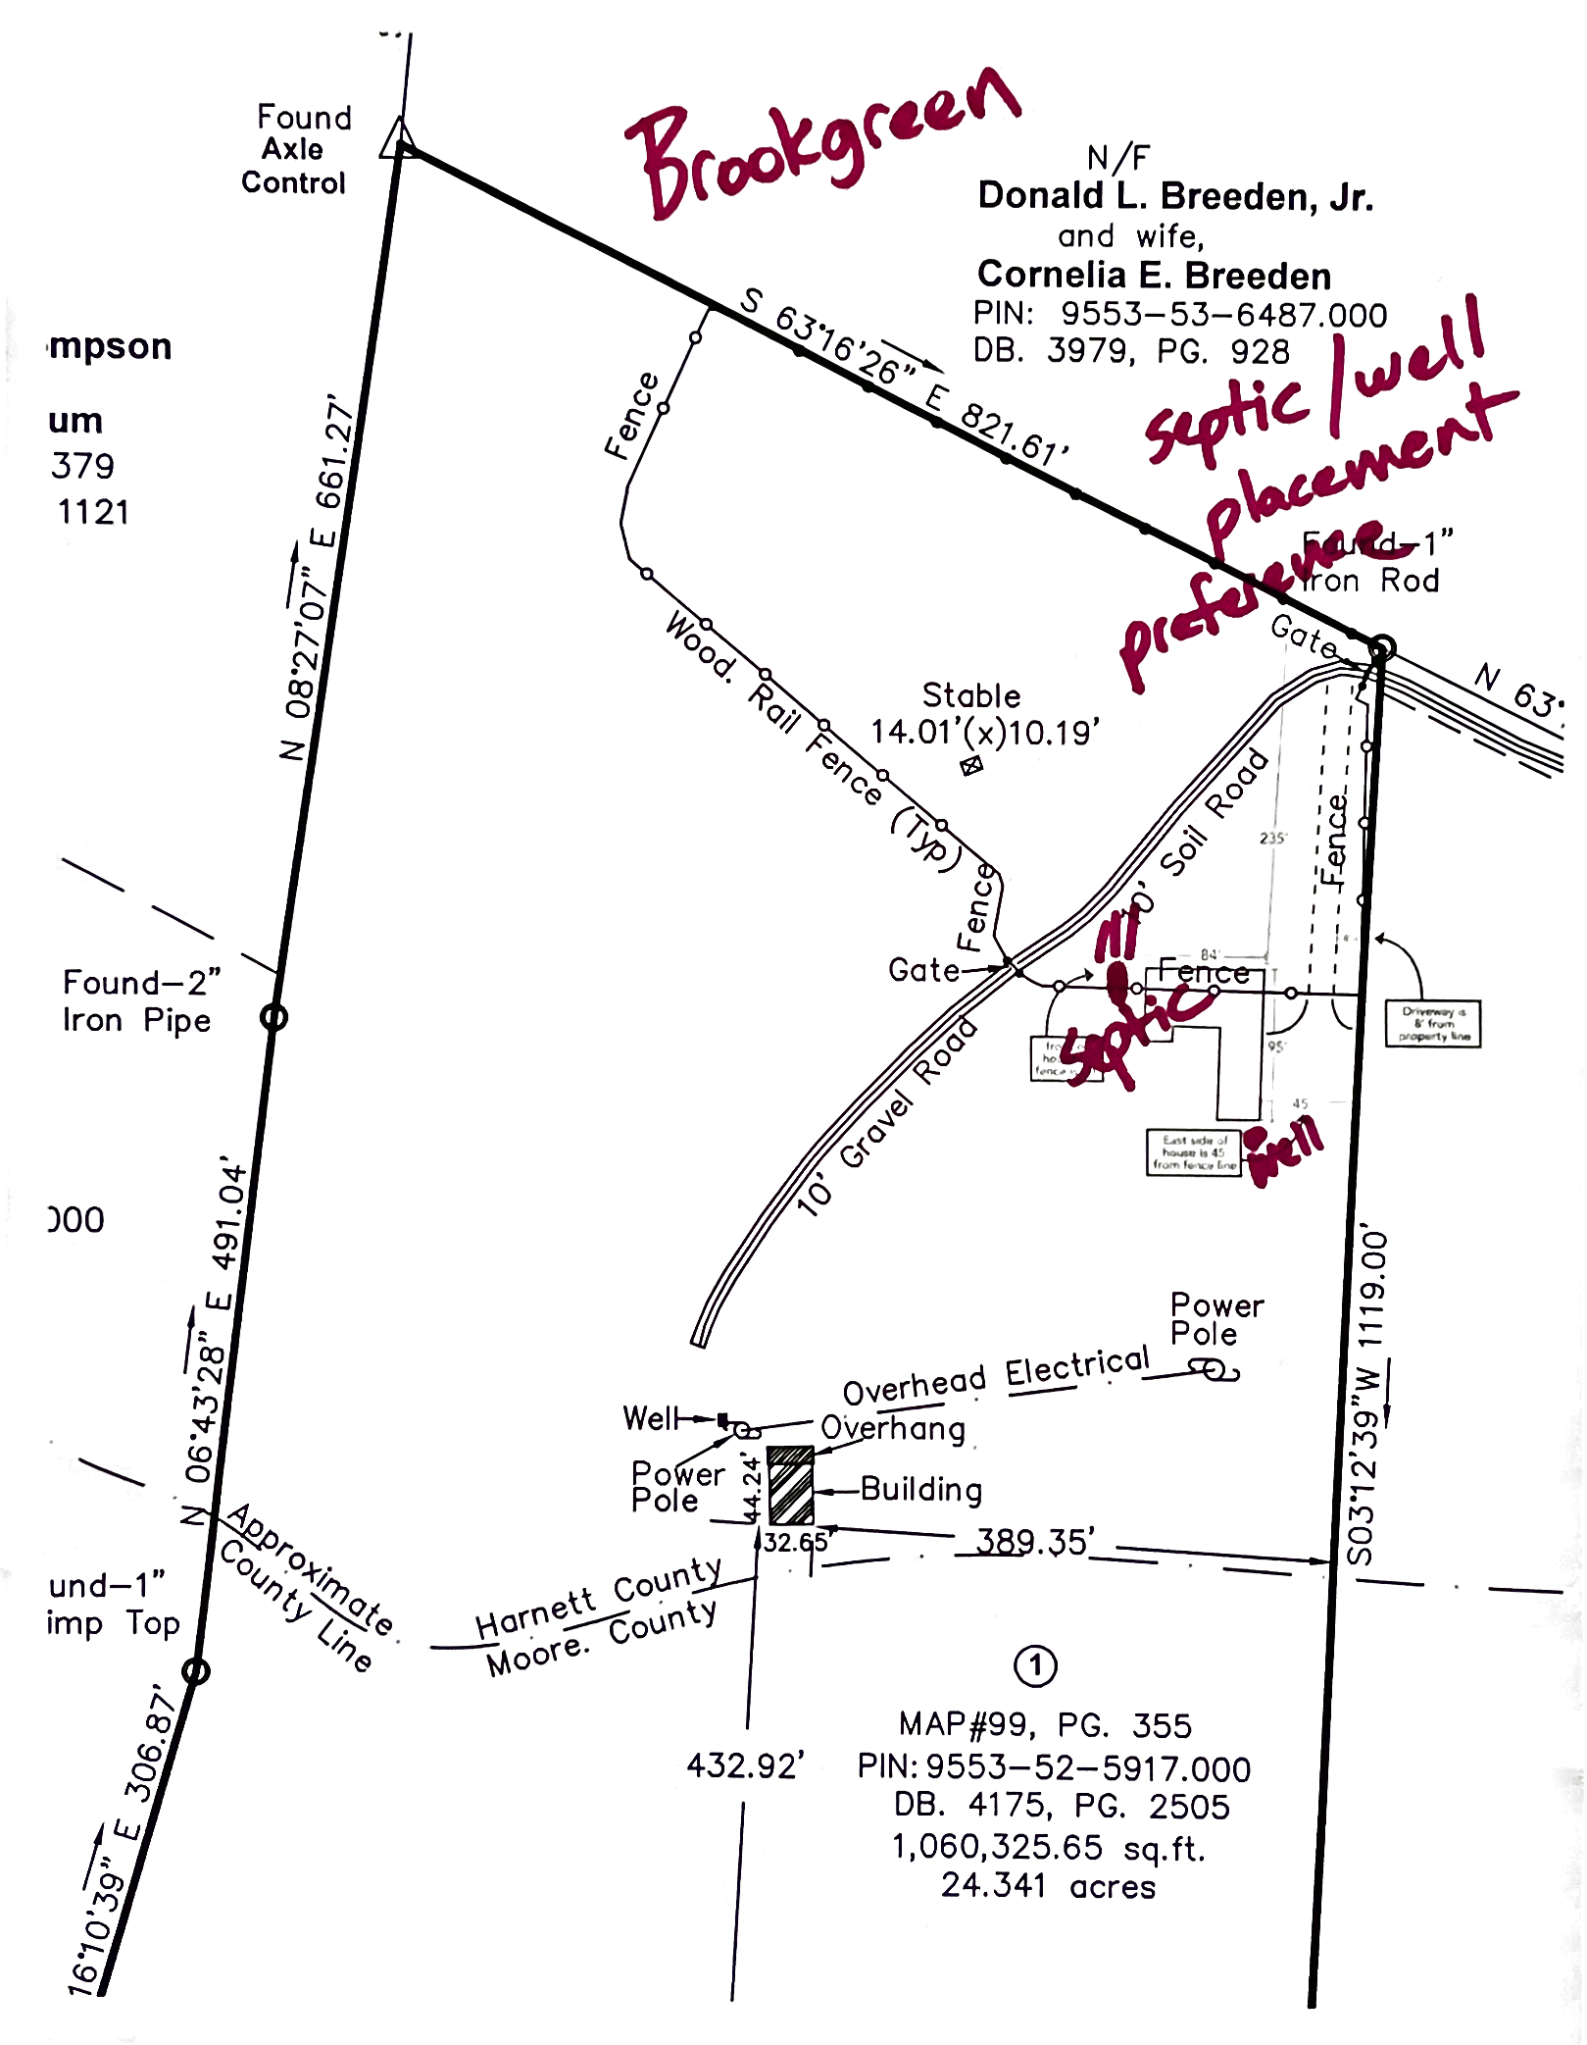
Brookgreen
septic/well placement preference
Found Axle Control
N/F
Donald L. Breeden, Jr.
and wife,
Cornelia E. Breeden
PIN: 9553-53-6487.000
DB. 3979, PG. 928
S 63°16'26" E 821.61'
Fence
N 08°27'07" E 661.27'
Found-1" Iron Rod
Gate
Wood. Rail Fence (Typ)
Stable
14.01'(x)10.19'
10' Soil Road
Fence
Gate
Fence
Found-2" Iron Pipe
10' Gravel Road
septic
well
Power Pole
Overhead Electrical
Well
Overhang
Power Pole
Building
44.24'
32.65'
389.35'
S03°12'39"W 1119.00'
N 06°43'28" E 491.04'
Approximate County Line
Harnett County
Moore. County
S 16°10'39" E 306.87'
432.92'
MAP#99, PG. 355
PIN: 9553-52-5917.000
DB. 4175, PG. 2505
1,060,325.65 sq.ft.
24.341 acres