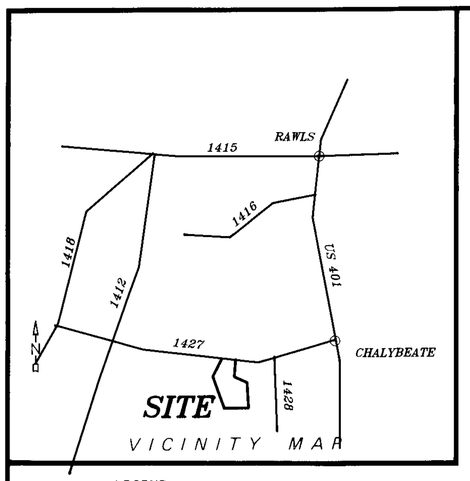

LEGEND

———	Lines Surveyed
- - - - -	Lines Not Surveyed
EIP / ELS	Existing Iron Pipe or Stake Control Corner
ECM	Existing Concrete Monument
ISS	Iron Stake set
PKN	P K Nail
DMD	Double Meridian Distance
R/W	Right of Way
DB	Deed Book
CM	Concrete Monument
ELS	Existing Lightwood Stake

NORTH CAROLINA
HARNETT COUNTY

I, Thomas Lester Stancil, certify that this plat was drawn under my supervision from (an actual survey made under my supervision) (deed description recorded in Book 338, page 118, etc.) (other), that the ratio of precision as calculated by latitude and departures is 1/ 10,000, that the boundaries not surveyed are shown as broken lines plotted from information found in Book _____, page _____; that this plat was prepared in accordance with G. S. 47-30 as amended. Witness my original signature, registration number and seal this 5th day of December, A.D., 19 95.

Seal NORTH CAROLINA REGISTERED SEAL No. 1512 LAND SURVEYOR THOMAS LESTER STANCIL

Thomas Lester Stancil
Surveyor

L - 1512
Registration Number

I HEREBY CERTIFY THAT THIS IS A SURVEY OF AN EXISTING PARCEL OF LAND.

Thomas Lester Stancil
THOMAS LESTER STANCIL RLS, P.A.

NORTH CAROLINA
JOHNSTON COUNTY

I, a Notary Public of the County and State aforesaid, certify that Thomas Lester Stancil, a registered land surveyor, personally appeared before me this day and acknowledged the execution of the foregoing instrument. Witness my hand and official stamp or seal, this 5th day of December, 19 95.

Seal NANCY S. STANCIL NOTARY PUBLIC JOHNSTON COUNTY, N.C.

Nancy S. Stancil
Notary Public

My Commission expires 7-4-99.

NORTH CAROLINA
HARNETT COUNTY

The foregoing certificate of NANCY S. STANCIL, Notary Public, of Johnston Co. is certified to be correct. This instrument was presented for registration and recorded in Plat Book F, Slide 778-C This September 4, 1997 at 3:45 p.M.

Sarafe P. Holder, Register of Deeds By Trudi C. Smith, Deputy Reg. of Deeds

Recorded in Harnett County Plat Cabinet F, Slide 778-C

584724

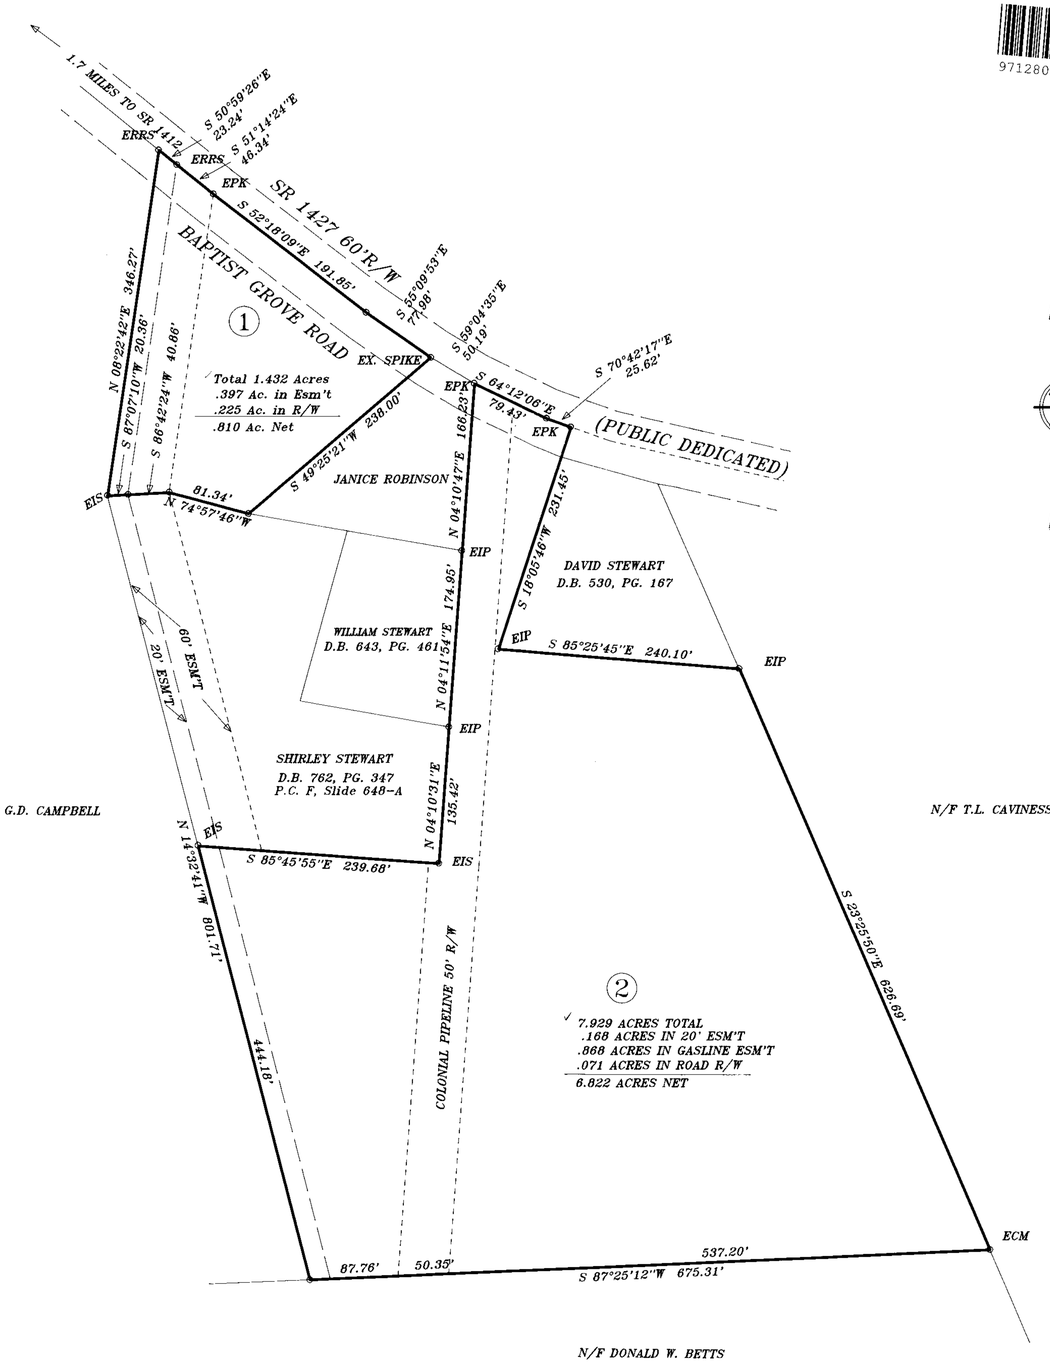

9712803

REFERENCE
D.B. 338, PG.118

REVISIONS	PROPERTY OF BESSIE ROBINSON ESTATE RT. 2 BOX 232, FUQUAY VARINA N.C. 27526		STANCIL & ASSOCIATES, Registered Land Surveyor, P.A. P. O. Box 730, Angier, N.C. 27501 919-639-2133	
	TOWNSHIP: HECTORS'S CREEK	COUNTY: HARNETT	DATE: 12-05-95 / SURVEYED BY: CS	FIELD BOOK 30-N
50 0 100 SCALE	STATE: NORTH CAROLINA		SCALE: 1"=100' / DRAWN BY: JRR	DRAWING NO.
	ZONE: RA-30	TAX MAP: 08-0643-0030	CHECKED & CLOSURE BY:	LHHC-664

PCF Slide 778C.