Site Plan

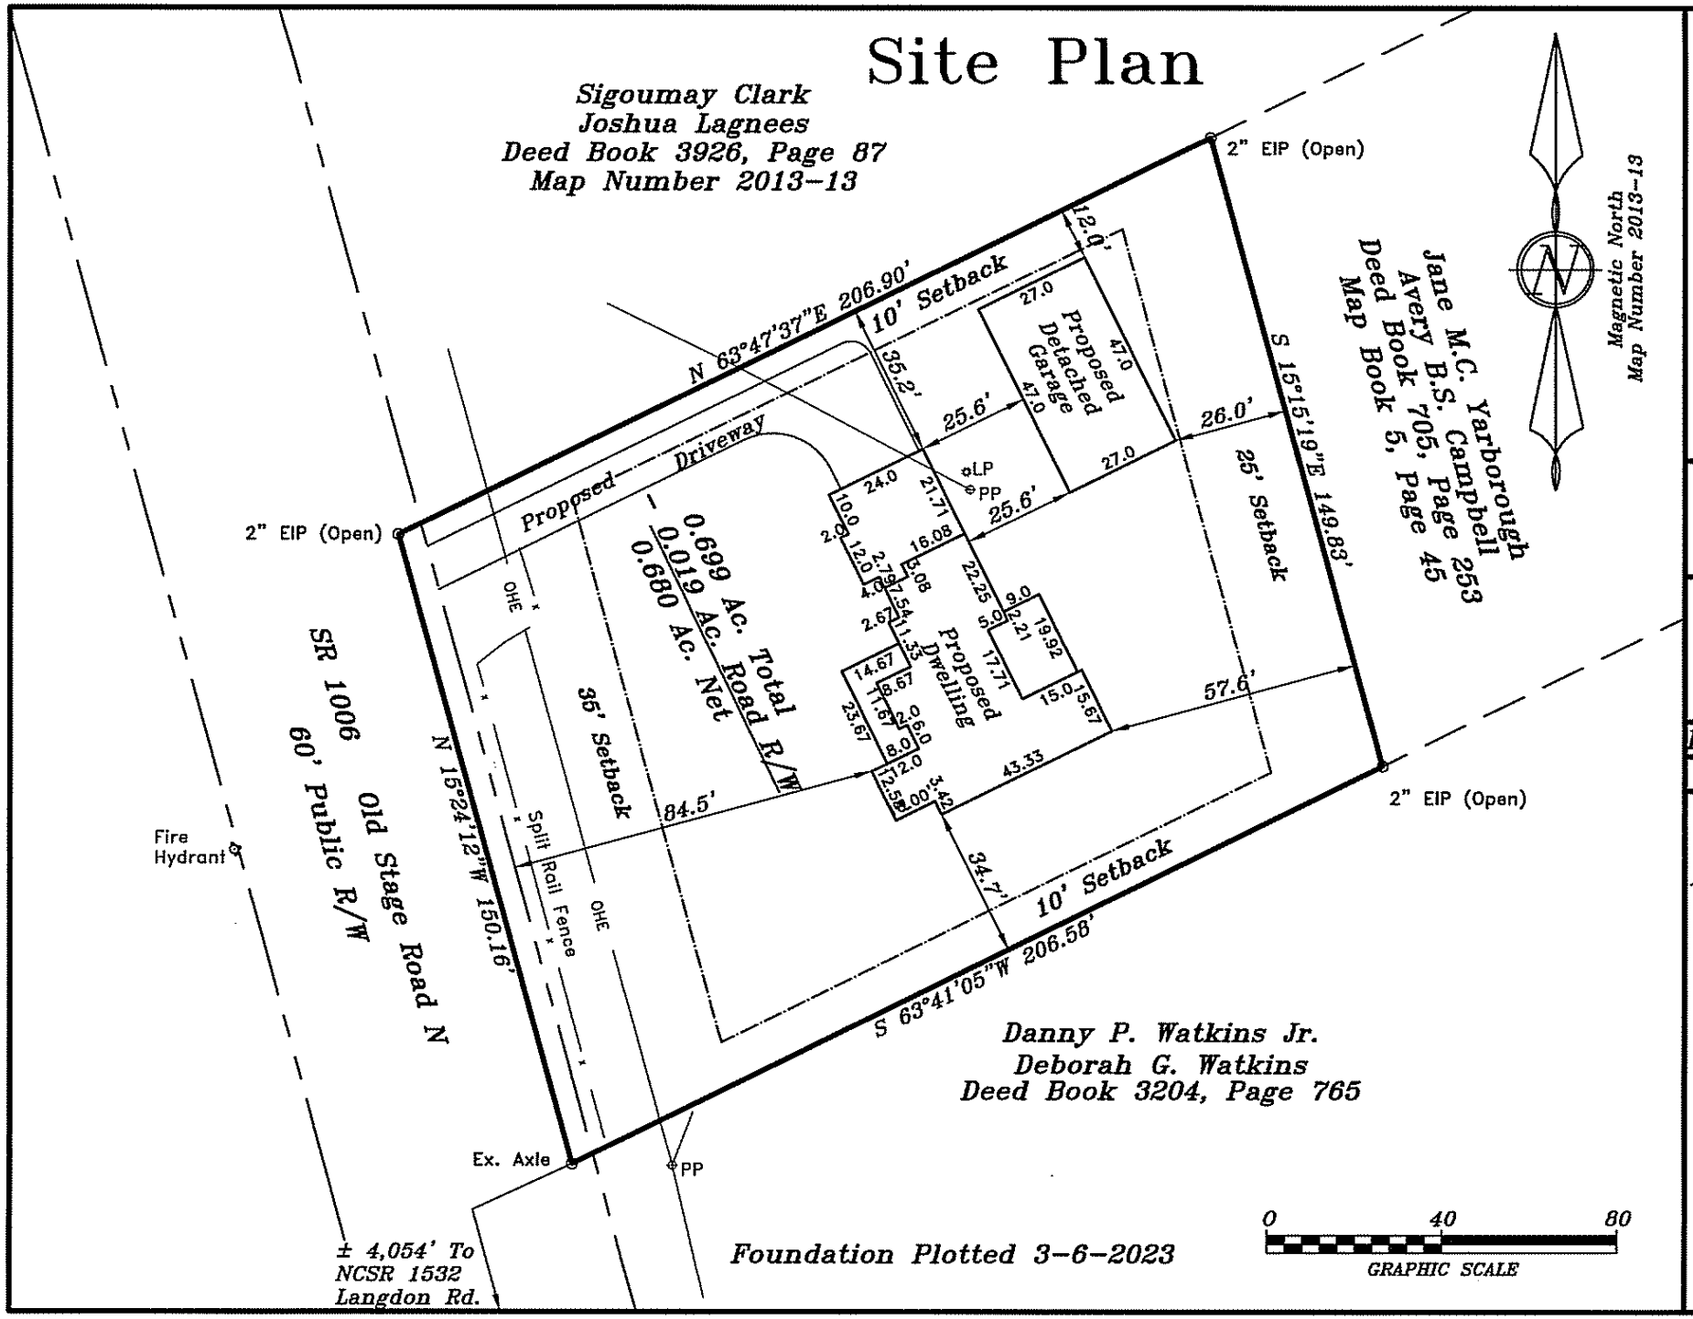

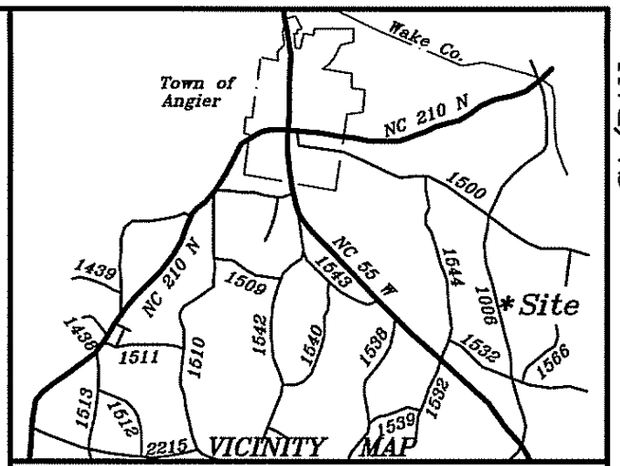

4908 Old Stage Road N
Angier, NC 27501
Deed Book 4176, Page 2561
PIN: 0692-09-0678

Surveyed and Mapped for:

Eugene Boudreau
GB Construction Services, LLC
919-292-4677

Black River Twp.	Harnett County
Scale: 1" = 40'	Date:12/29/2022

Surveyed & Mapped By

STANCIL & ASSOCIATES

Professional Land Surveyor,P.A. C-0831
P.O.Box 730, Angier,N.C. 27501
919-639-2133 919-639-2602 (FAX)
stancilsurvey@gmail.com

NORTH CAROLINA PROFESSIONAL SEAL LAND SURVEYOR Thomas Lester Stancil

NOT FOR RECORDATION

CA/PAN

SHBR-1661A