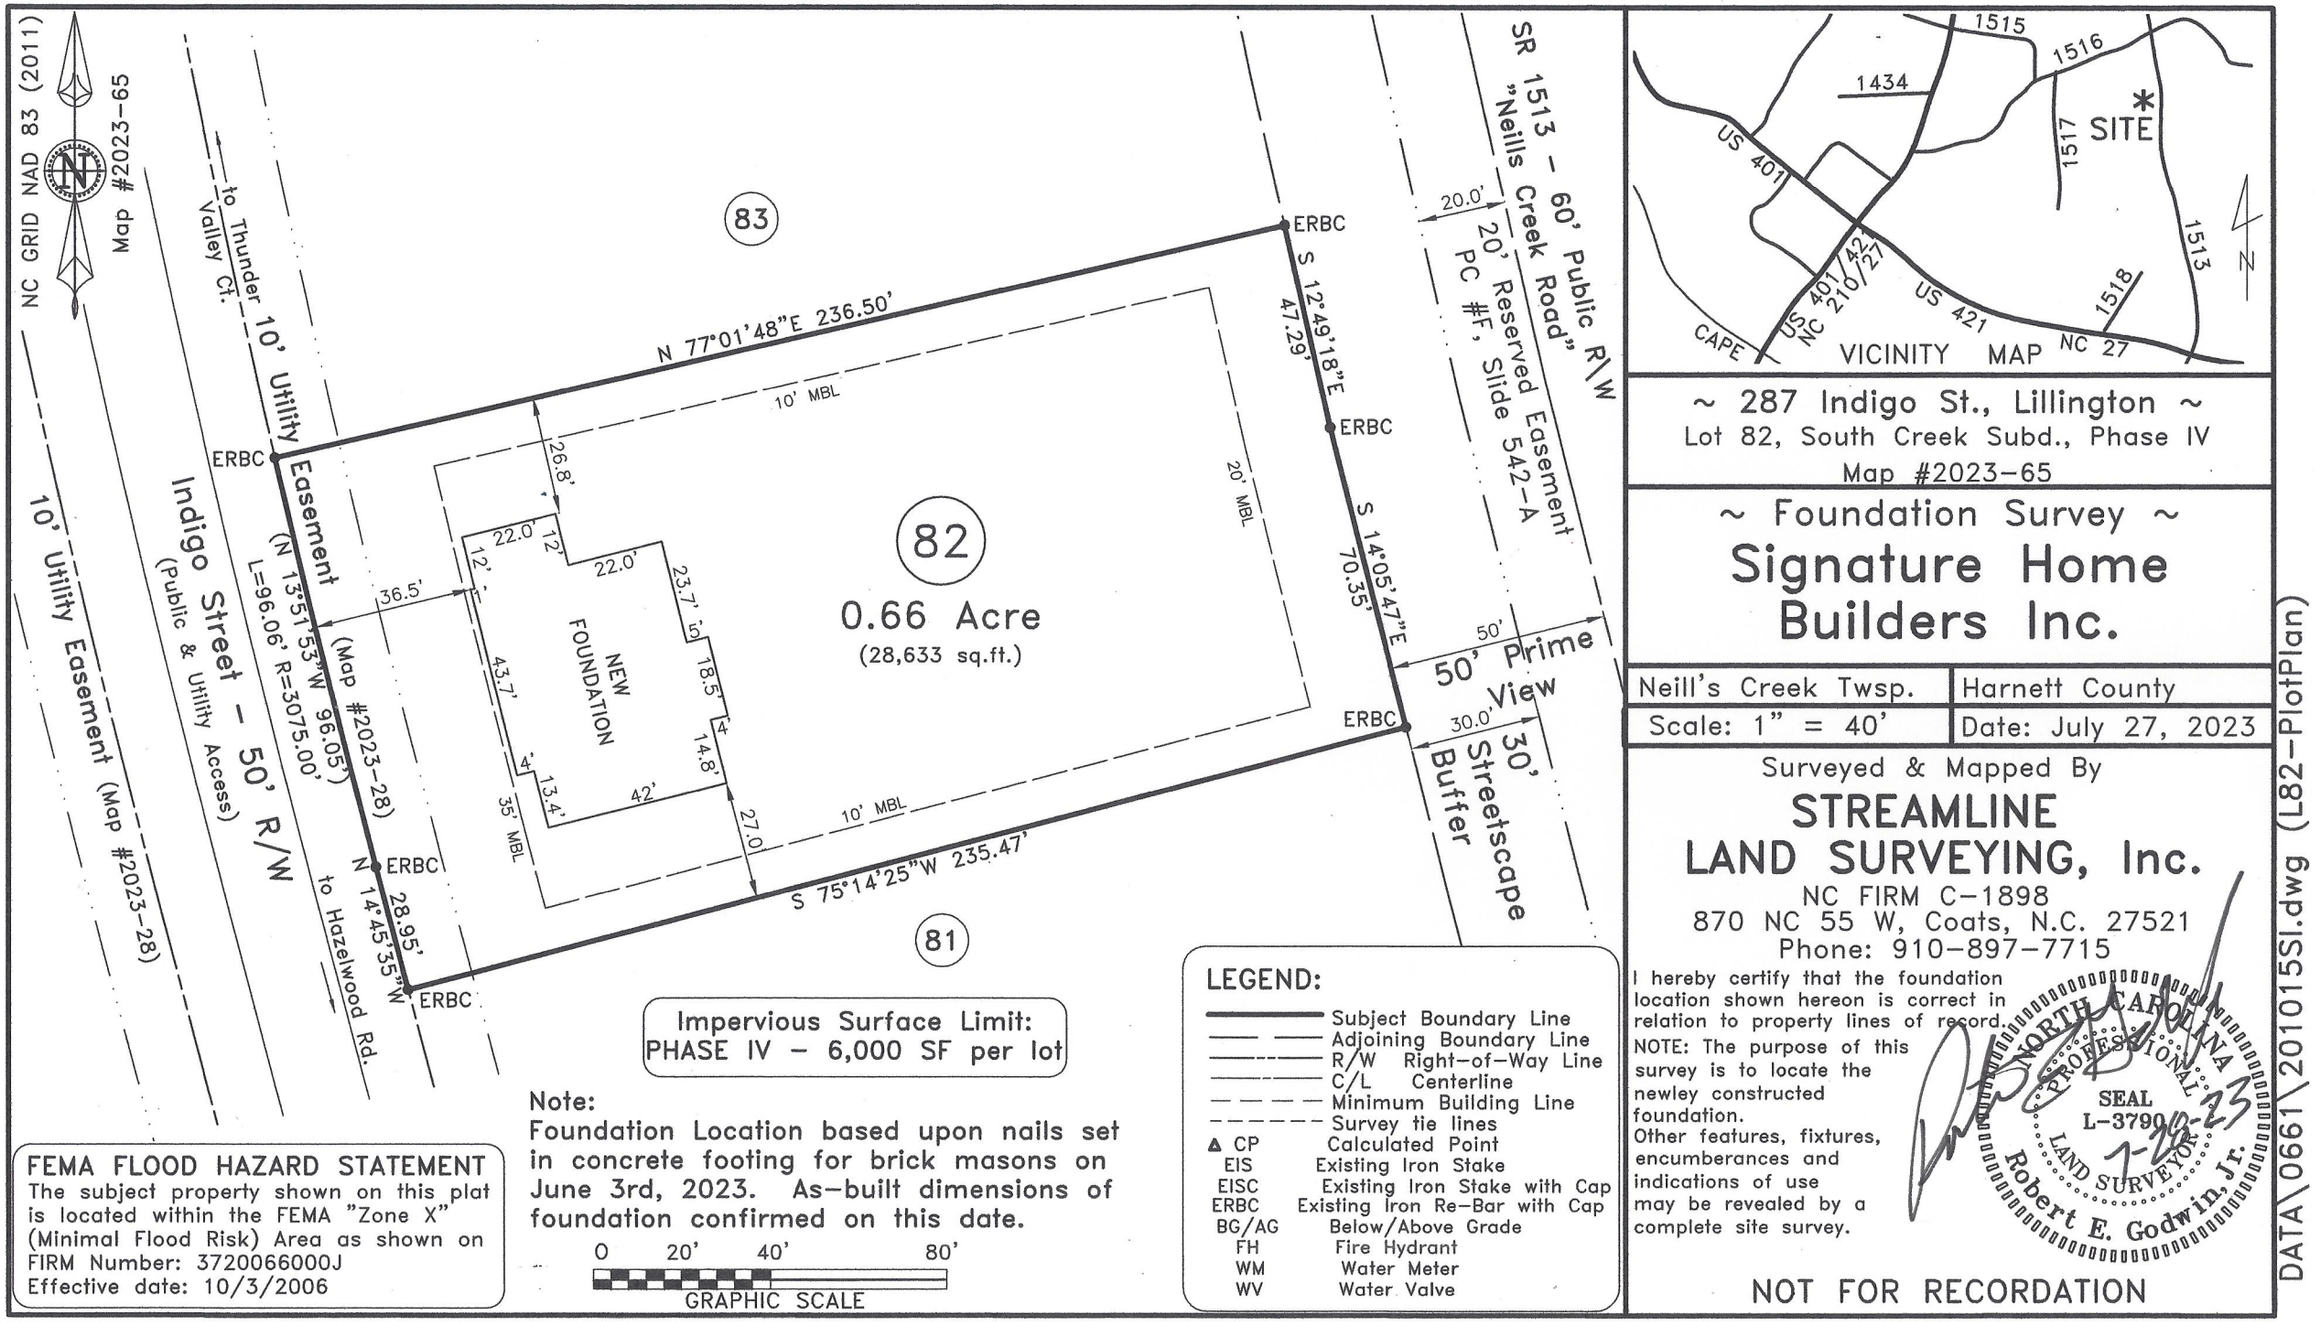


FEMA FLOOD HAZARD STATEMENT
The subject property shown on this plat is located within the FEMA "Zone X" (Minimal Flood Risk) Area as shown on FIRM Number: 3720066000J
Effective date: 10/3/2006

~ 287 Indigo St., Lillington ~
Lot 82, South Creek Subd., Phase IV
Map #2023-65

~ Foundation Survey ~

# Signature Home Builders Inc.

| | |
|---|---|
| Neill's Creek Twsp. | Harnett County |
| Scale: 1" = 40' | Date: July 27, 2023 |

Surveyed & Mapped By


## STREAMLINE LAND SURVEYING, Inc.
NC FIRM C-1898
870 NC 55 W, Coats, N.C. 27521
Phone: 910-897-7715


I hereby certify that the foundation location shown hereon is correct in relation to property lines of record.
NOTE: The purpose of this survey is to locate the newley constructed foundation.
Other features, fixtures, encumberances and indications of use may be revealed by a complete site survey.

NORTH CAROLINA PROFESSIONAL SEAL L-3790 LAND SURVEYOR
Robert E. Godwin, Jr.
1-26-23

NOT FOR RECORDATION

DATA\0661\201015SI.dwg (L82-PlotPlan)