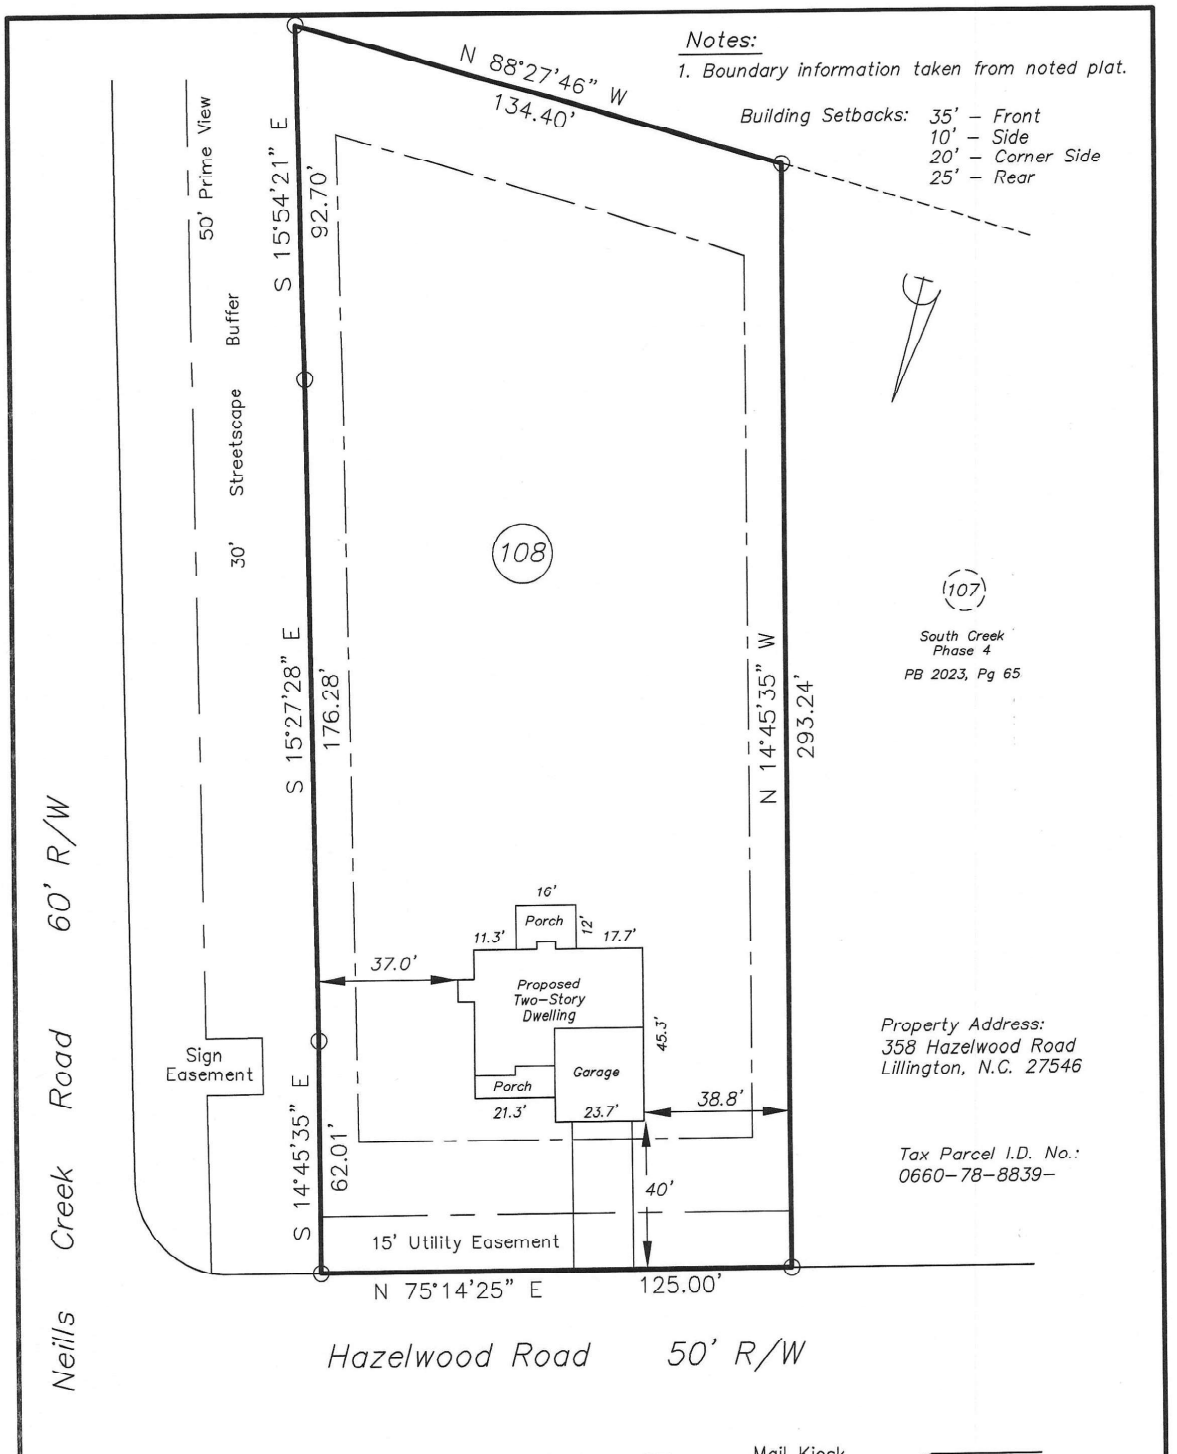

Plot Plan for :

J. W. Sealey & Associates

Lot No. 108, South Creek, Phase Four

Neills Creek Township Harnett County
North Carolina

SCALE: 1" = 40' DATE: Apr. 14,2023

DB . PG . PB 2023 PG 65

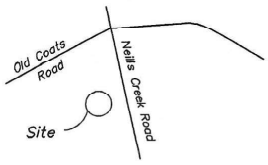

VICINITY MAP

House Plan :

Haynes Home Plans
"Royal"

Revised 6-12-2023
Changed House Plan

REVISIONS

I, William B. Snively, certify that this map was drawn under my supervision from an actual survey made under my supervision, that the ratio of precision as calculated by computer is 1:10000. This map does not conform to GS 47-30 as amended and is not intended for recordation, nor should a copy of this map be attached to a deed as an exhibit to be recorded per GS 89C-26.

NORTH CAROLINA PROFESSIONAL SEAL L-3225 LAND SURVEYOR WILLIAM B. SNIVELY

William B. Snively & Associates, PLLC, Surveyors, P.O. 183
7595 Boyce's Landing Road
Wade, North Carolina 28395
Ph 910 483-3863 Fax 910 483-8451