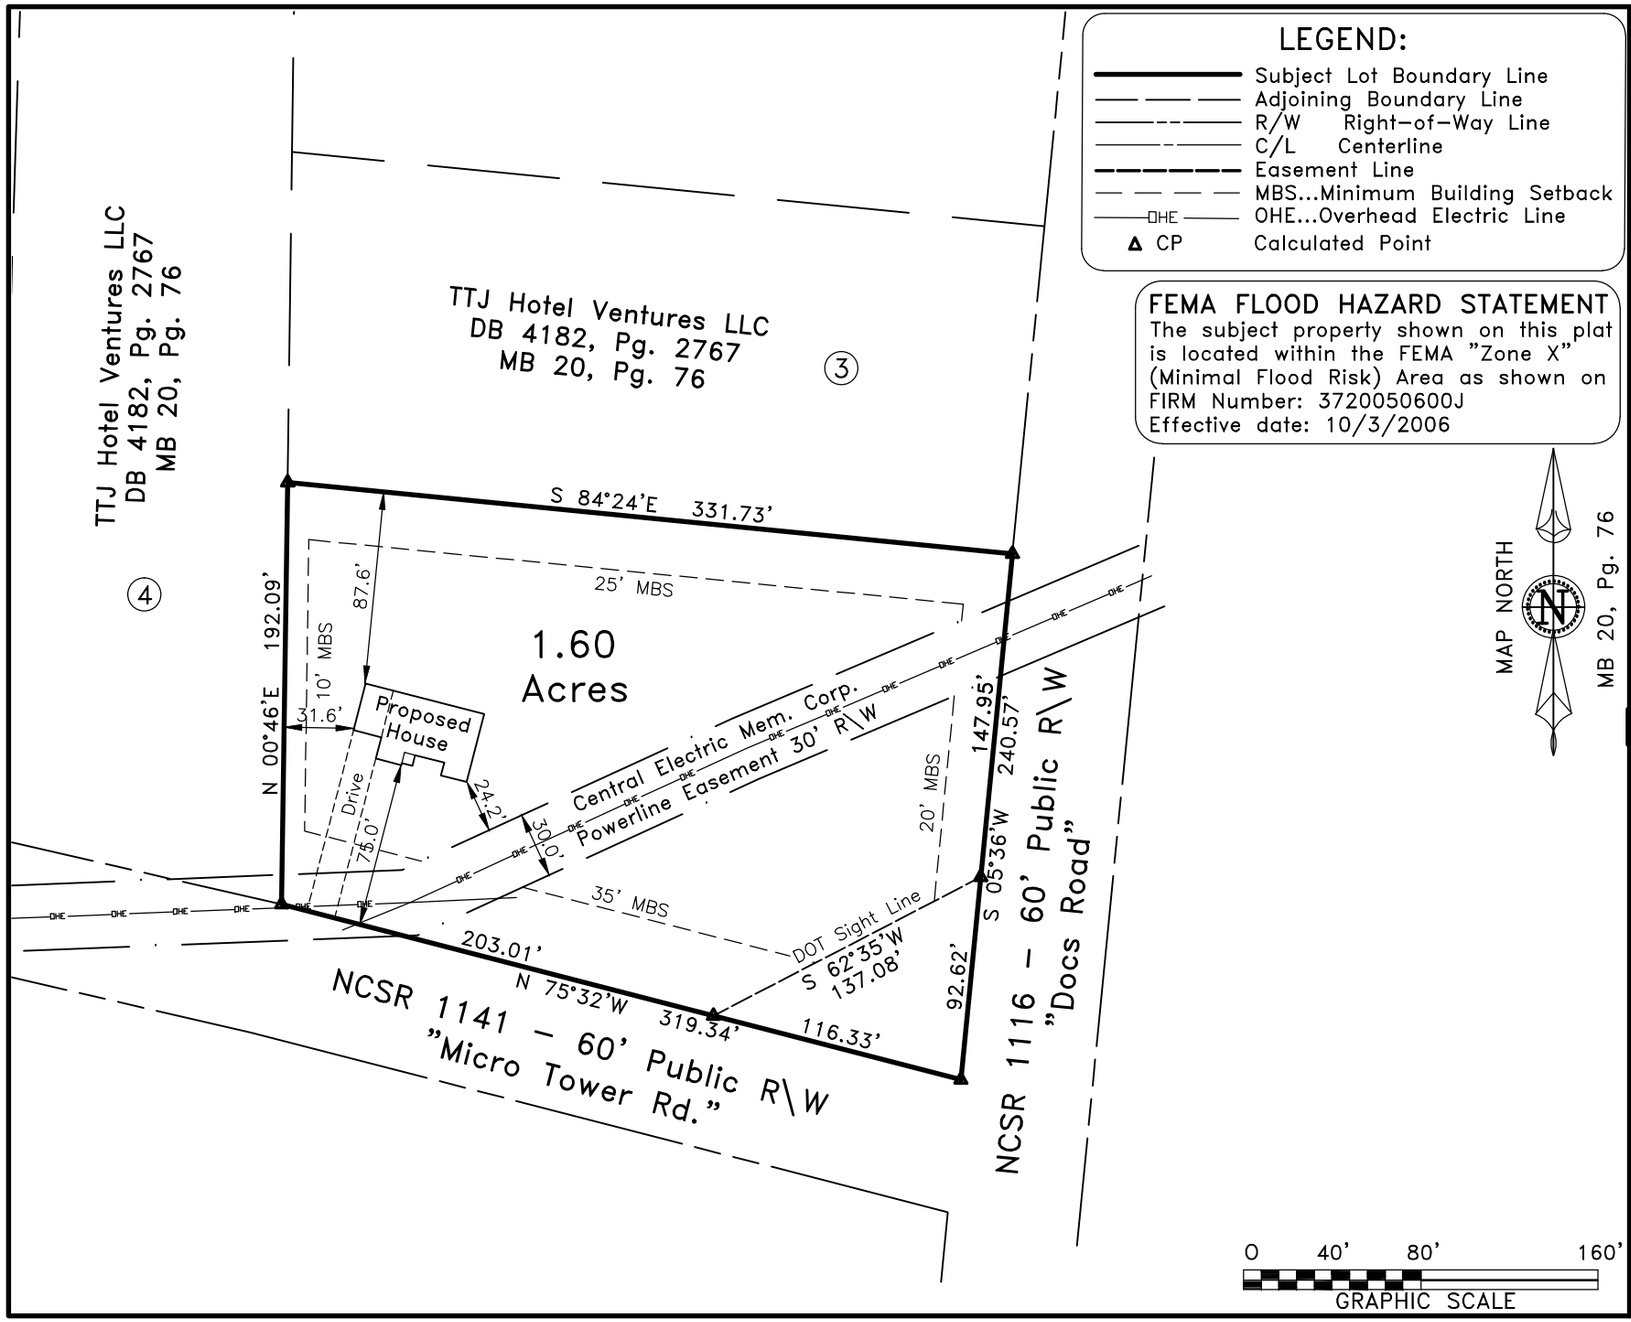

LEGEND:

- Subject Lot Boundary Line
- Adjoining Boundary Line
- R/W Right-of-Way Line
- C/L Centerline
- Easement Line
- MBS...Minimum Building Setback
- OHE...Overhead Electric Line
- ▲ CP Calculated Point

FEMA FLOOD HAZARD STATEMENT

The subject property shown on this plat is located within the FEMA "Zone X" (Minimal Flood Risk) Area as shown on FIRM Number: 3720050600J
Effective date: 10/3/2006

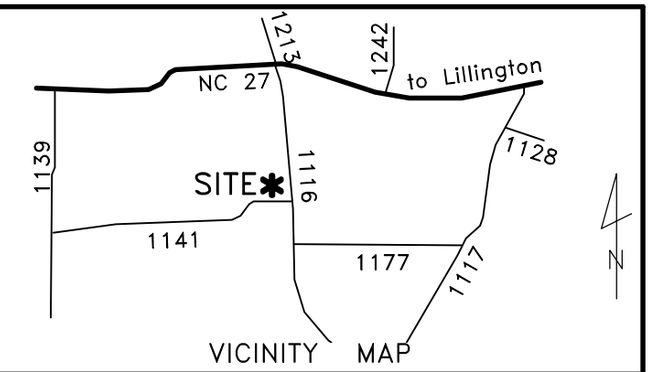

~ Micro Tower Rd., Lillington ~
Map Book 20, Pg. 76
PID: 030507 0220 – PIN: 0507-11-9251.000

Plot Plan For:

Dalipher Enterprises LLC

Barbecue Township	Harnett County
Scale: 1"= 80'	Date: 5/9/2023

Surveyed & Mapped By

STREAMLINE LAND SURVEYING, Inc.
NC FIRM C-1898
870 NC 55 W, Coats, N.C. 27521
Phone: 910-897-7715

~PRELIMINARY PLOT PLAN~
– Not an actual survey–

This plan represents proposed improvements to a lot of record. This plan is subject to review and approval by County Planning and Inspections Departments.

NOT FOR RECORDATION

DATA\0507\230330DA.dwg (L5-PlotPlan)