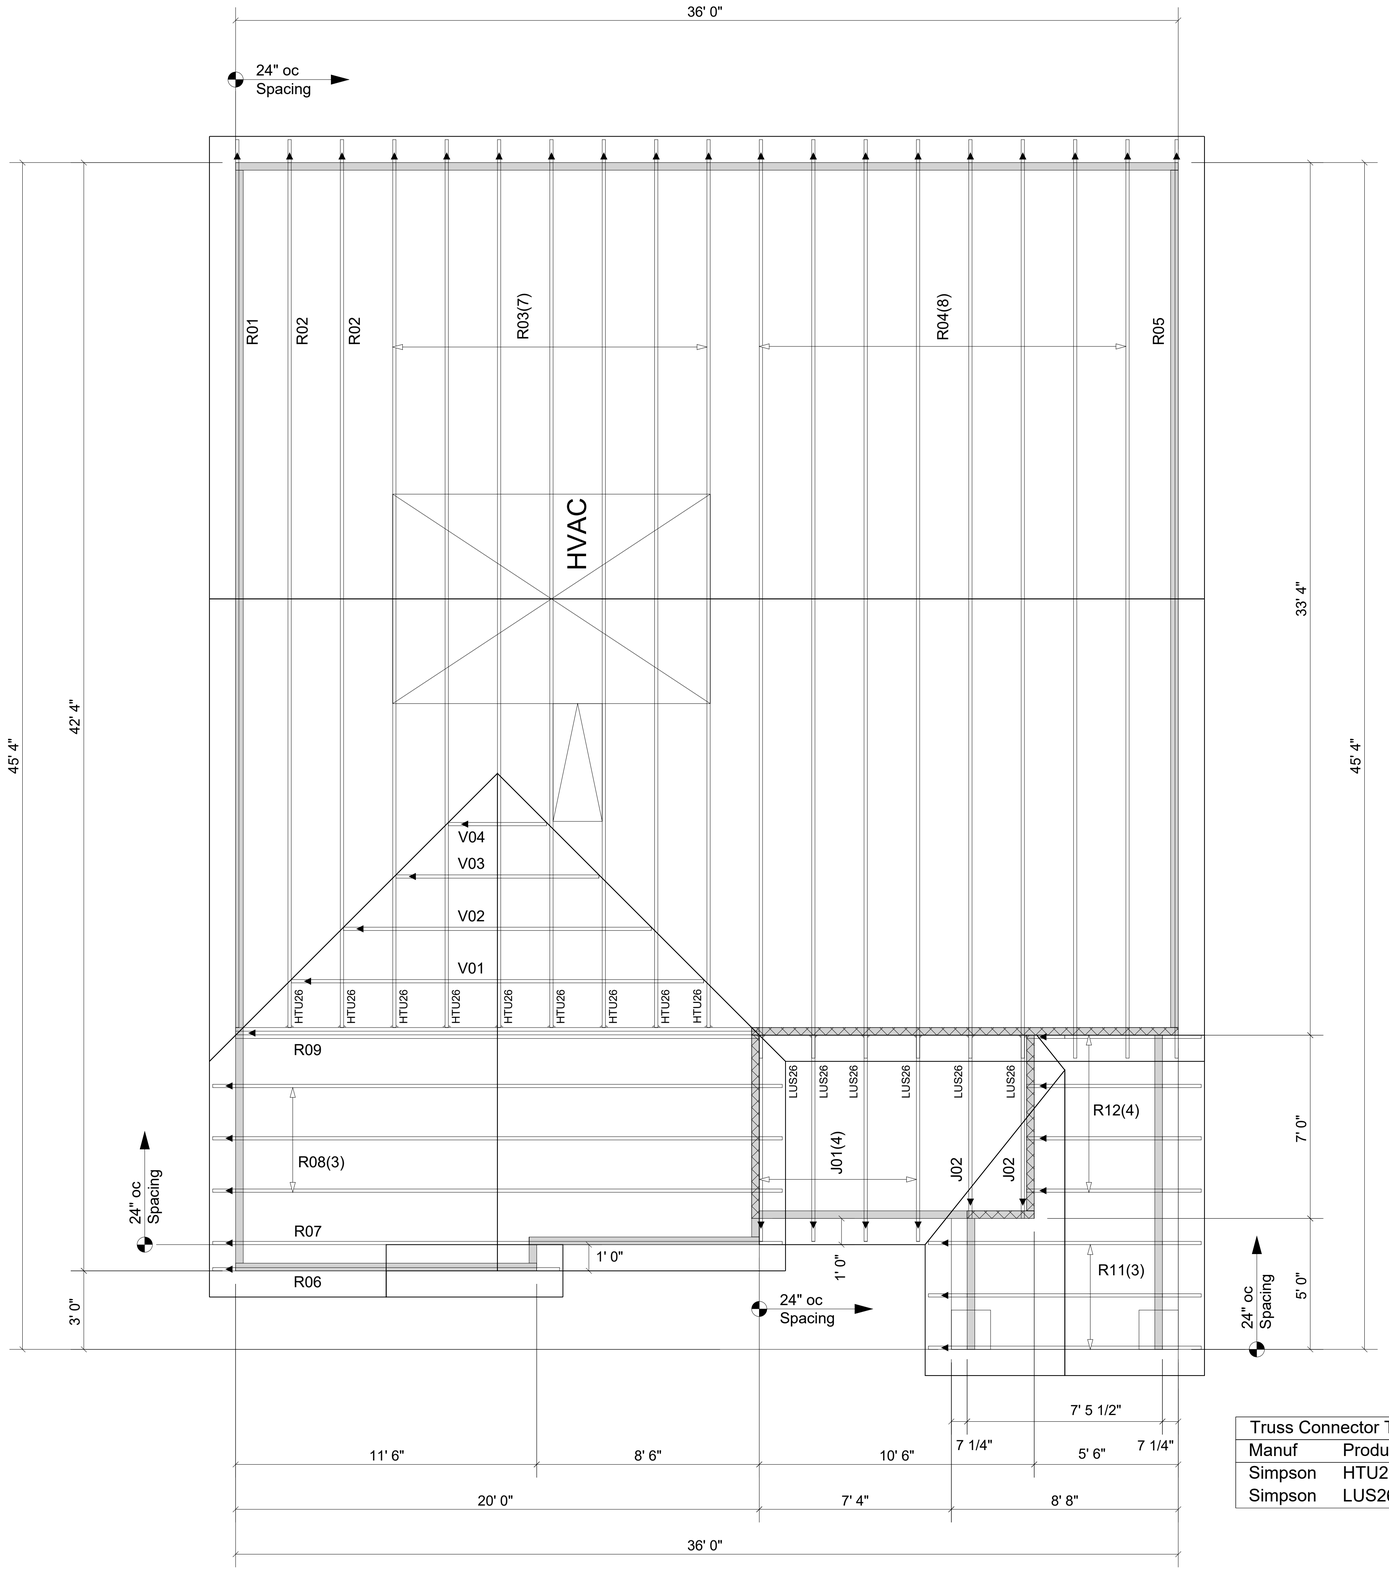

Truss Connector Total List		
Manuf	Product	Qty
Simpson	HTU26	9
Simpson	LUS26	6

WARNING! Long span trusses, 60' or greater in length, require extreme care and experience for proper and safe handling and installation. For general handling and installation guidance, see the "Guide to Good Practice for Handling, Installing, Restraining & Bracing of Metal Plate Connected Wood Trusses ("BCSI"), JOINTLY PRODUCED BY SBCA and TPI. For project specific guidance, consult with a registered design professional. ATLANTIC assumes no responsibility for the handling, installation or bracing of trusses.

NOT FOR CONSTRUCTION

◀ = LEFT END OF TRUSS

ROOF

Client: MATTAMY HOMES-RALEIGH
Job: LOT 42 PROVIDENCE CREEK
Plan Information: REDWOOD-CR

NOT TO SCALE
Drawn By: MBB
Date: 08/02/23
Job #: 23-5653-R01
Sales Rep: KYLE GIBSON
Phone:

REVISIONS:

ATLANTIC
Moncks Corner/Easley, SC (800) 475-3999
Sparta, NC (336) 372-2226