Plot Plan Only
NOT A Survey

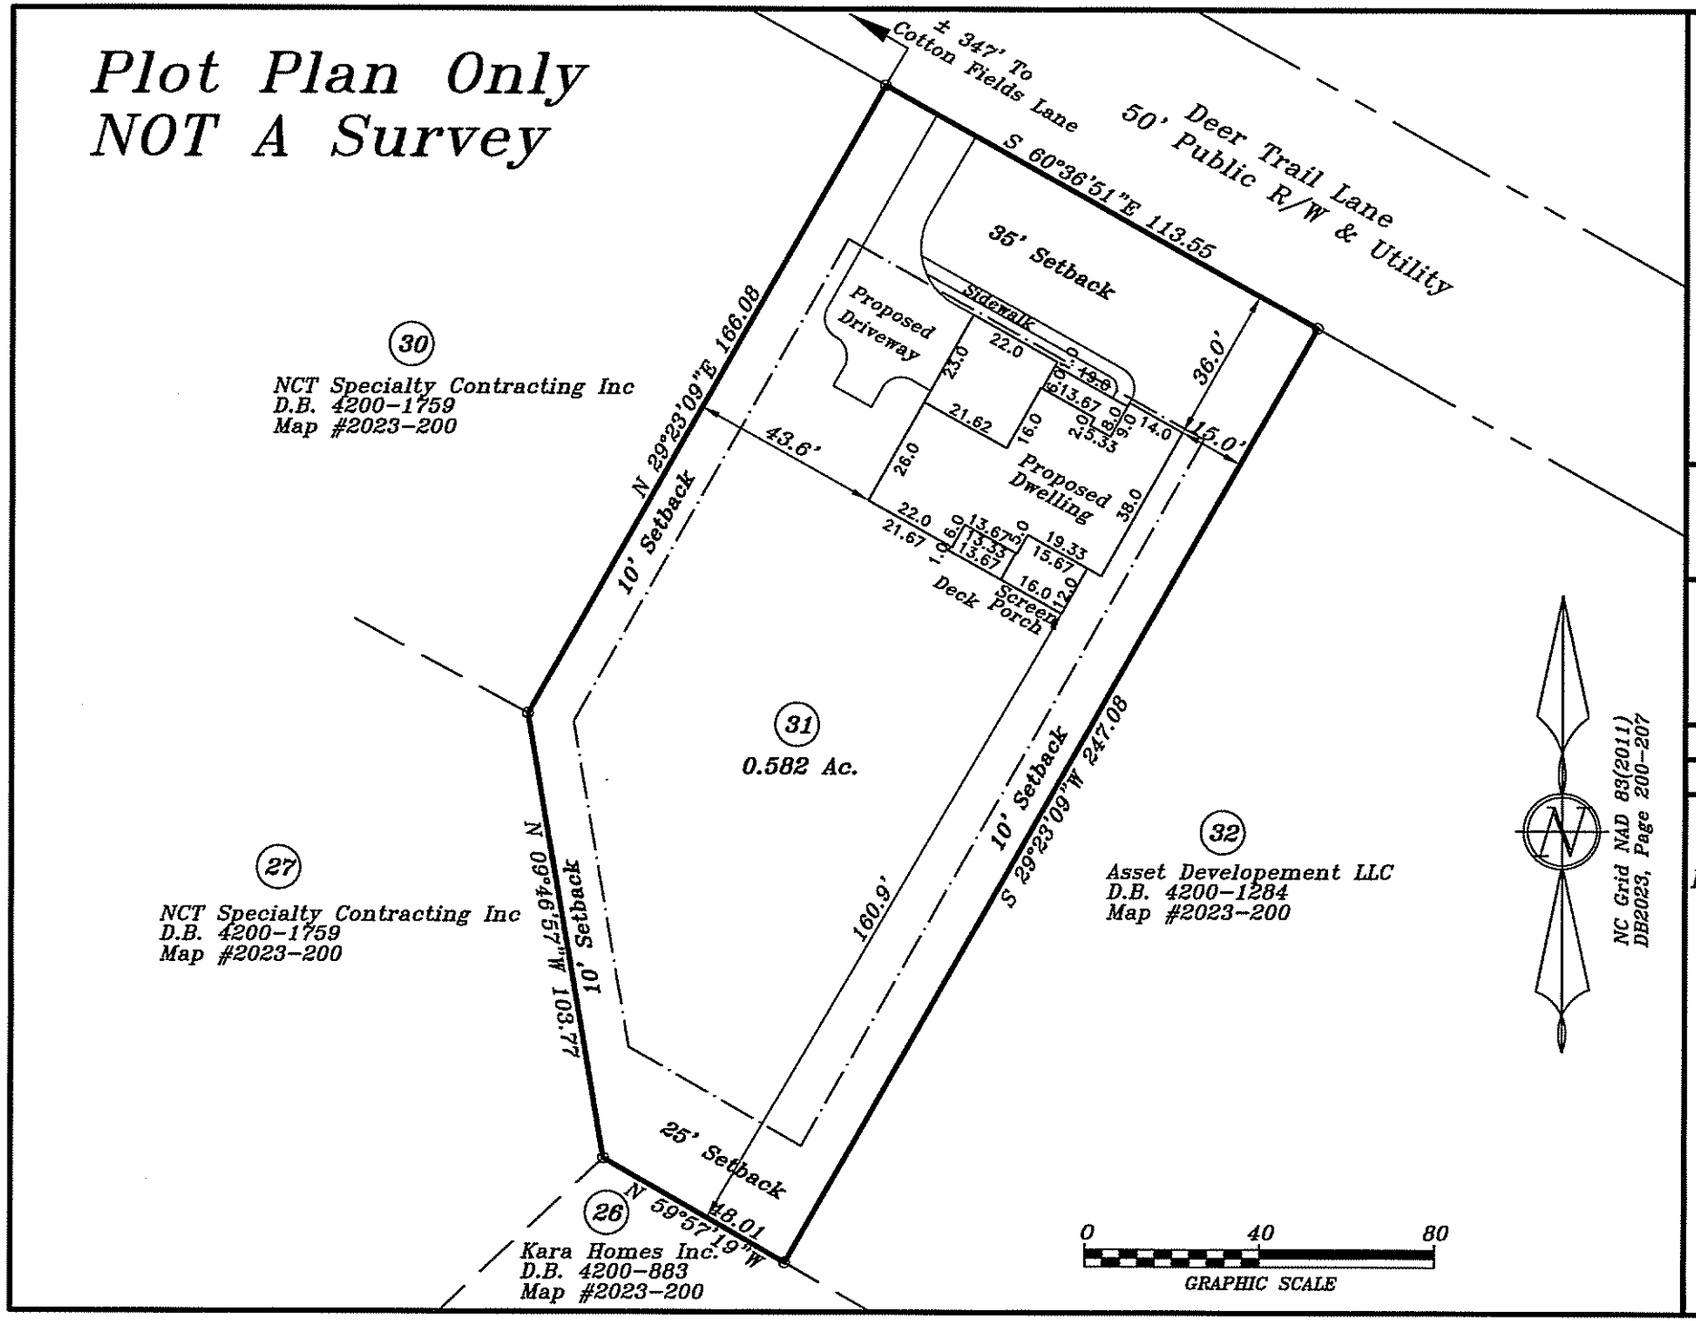

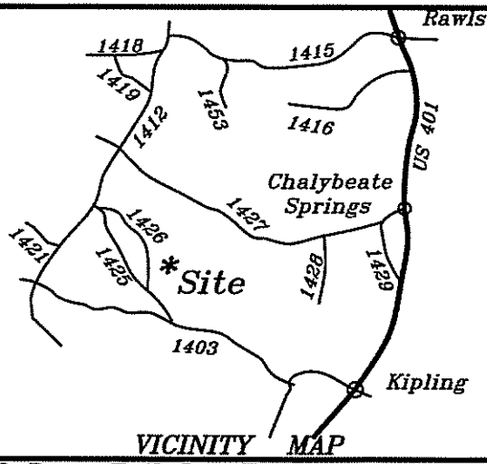

VICINITY MAP

226 Deer Tail Ln. Fuquay Varina, NC
Lot #31 Cotton Farms Ph 1
Map Number 2023-200
PIN: 0643-27-9075

Surveyed & Mapped for:

Southern Tide Homes

C/O Clayton Roberts

11917 NC HWY 210 Benson, NC 27504

Hector's Creek Twp.	Harnett County
Scale: 1" = 40'	Date: 8/9/223

Surveyed & Mapped By

STANCIL & ASSOCIATES

Professional Land Surveyor,P.A. C-0831
P.O.Box 730, Angier,N.C. 27501
919-639-2133 919-639-2602 (FAX)
stancilsurvey@gmail.com

NORTH CAROLINA PROFESSIONAL SEAL L-1512 LAND SURVEYOR Thomas Lester Stancil

NOT FOR RECORDATION

CA

SHHC-1566