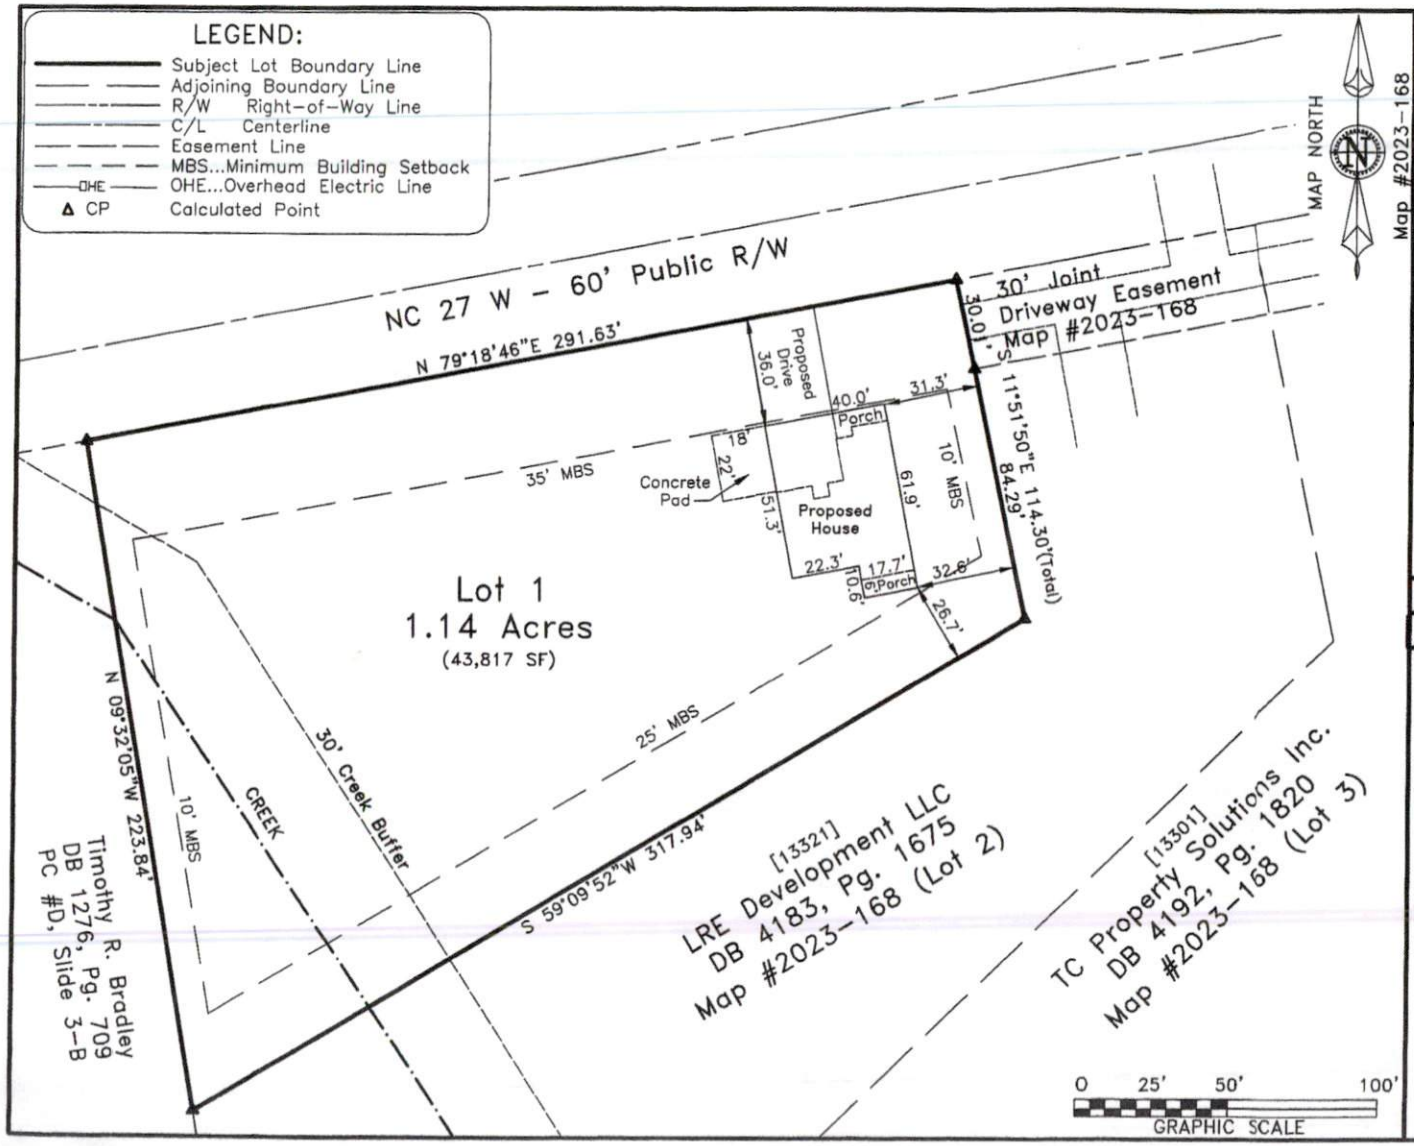

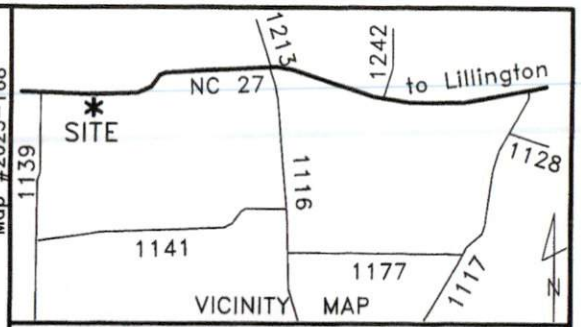

~ 13341 NC 27 W, Broadway ~

Lot 1, Map #2023-168, DB 4205, Pg. 1288

PID: 039576 0088 87 - PIN: 9597-27-5026.000

Plot Plan For:

T C Property Solutions, Inc.

Barbecue Township	Harnett County
Scale: 1" = 50'	Date: Sept. 20, 2023

Surveyed & Mapped By

STREAMLINE LAND SURVEYING, Inc.

NC FIRM C-1898
870 NC 55 W, Coats, N.C. 27521
Phone: 910-897-7715

~PRELIMINARY PLOT PLAN~

- Not an actual survey-

This plan represents proposed improvements to a lot of record. This plan is subject to review and approval by County Planning and Inspections Departments.

NOT FOR RECORDATION

DATA\9597\230605TC.dwg (L1-PlotPlan)