I, MICHAEL P. GRIFFIN *, certify that under my direction and supervision this map was drawn from an actual field survey; that the error of closure of the survey as calculated by coordinates is 1: 10,000+ ; that the area shown hereon was calculated by coordinates.*

Witness my hand and seal this day of MONTH 2023.

HARNETT CO. REGISTRY
BM 2023 PGS 14-15, 306-307

SETBACKS

FRONT	35'
REAR	25'
SIDE	10'
CORNER SIDE	20'

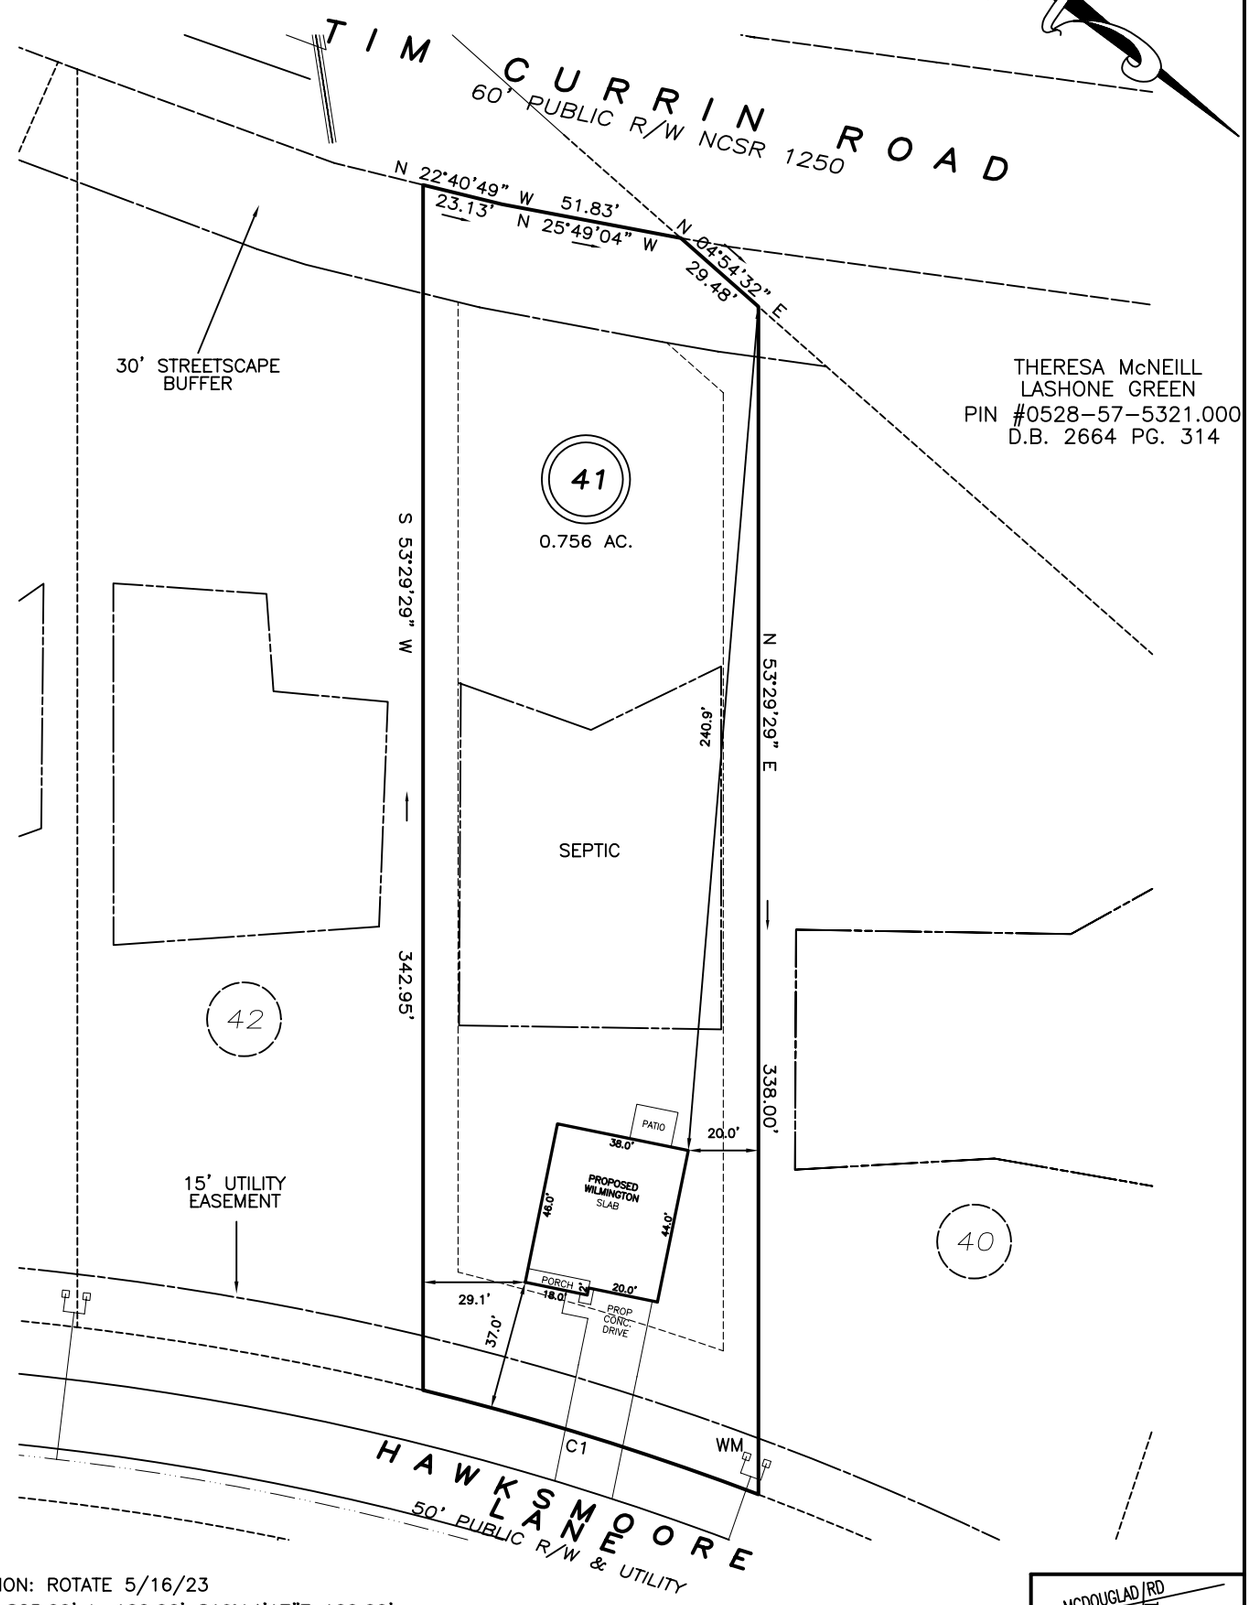

REVISION: ROTATE 5/16/23
C1 R=825.00' L=100.06' S19°14'17"E 100.00'

PRELIMINARY
NOT FOR RECORDATION, SALES OR CONVEYANCE

LEGEND

EIP	EXISTING IRON PIPE	FES	FLARED END SECTION
IPS	IRON PIPE SET	WM	WATER METER
R/W	RIGHT OF WAY	CO	CLEAN OUT
N/F	NOW OR FORMERLY	FH	FIRE HYDRANT
EIS	EXISTING IRON STAKE	CB	CATCH BASIN

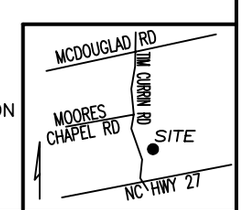

GRIFFIN LAND SURVEYING, INC.
P. O. BOX 148
FUQUAY-VARINA, NC 27526
(919)-567-1963

DRAWN BY KDF	DATE 5/12/23
CHECKED BY MPG	SCALE 1" = 50'

PLOT PLAN
FOR
D.R. HORTON
MCKAY PLACE
LOT 41
HAWKSMOORE LANE
LILLINGTON, N.C.
HARNETT COUNTY UPPER LITTLE RIVER TOWNSHIP