Site Plan
Mapped Only

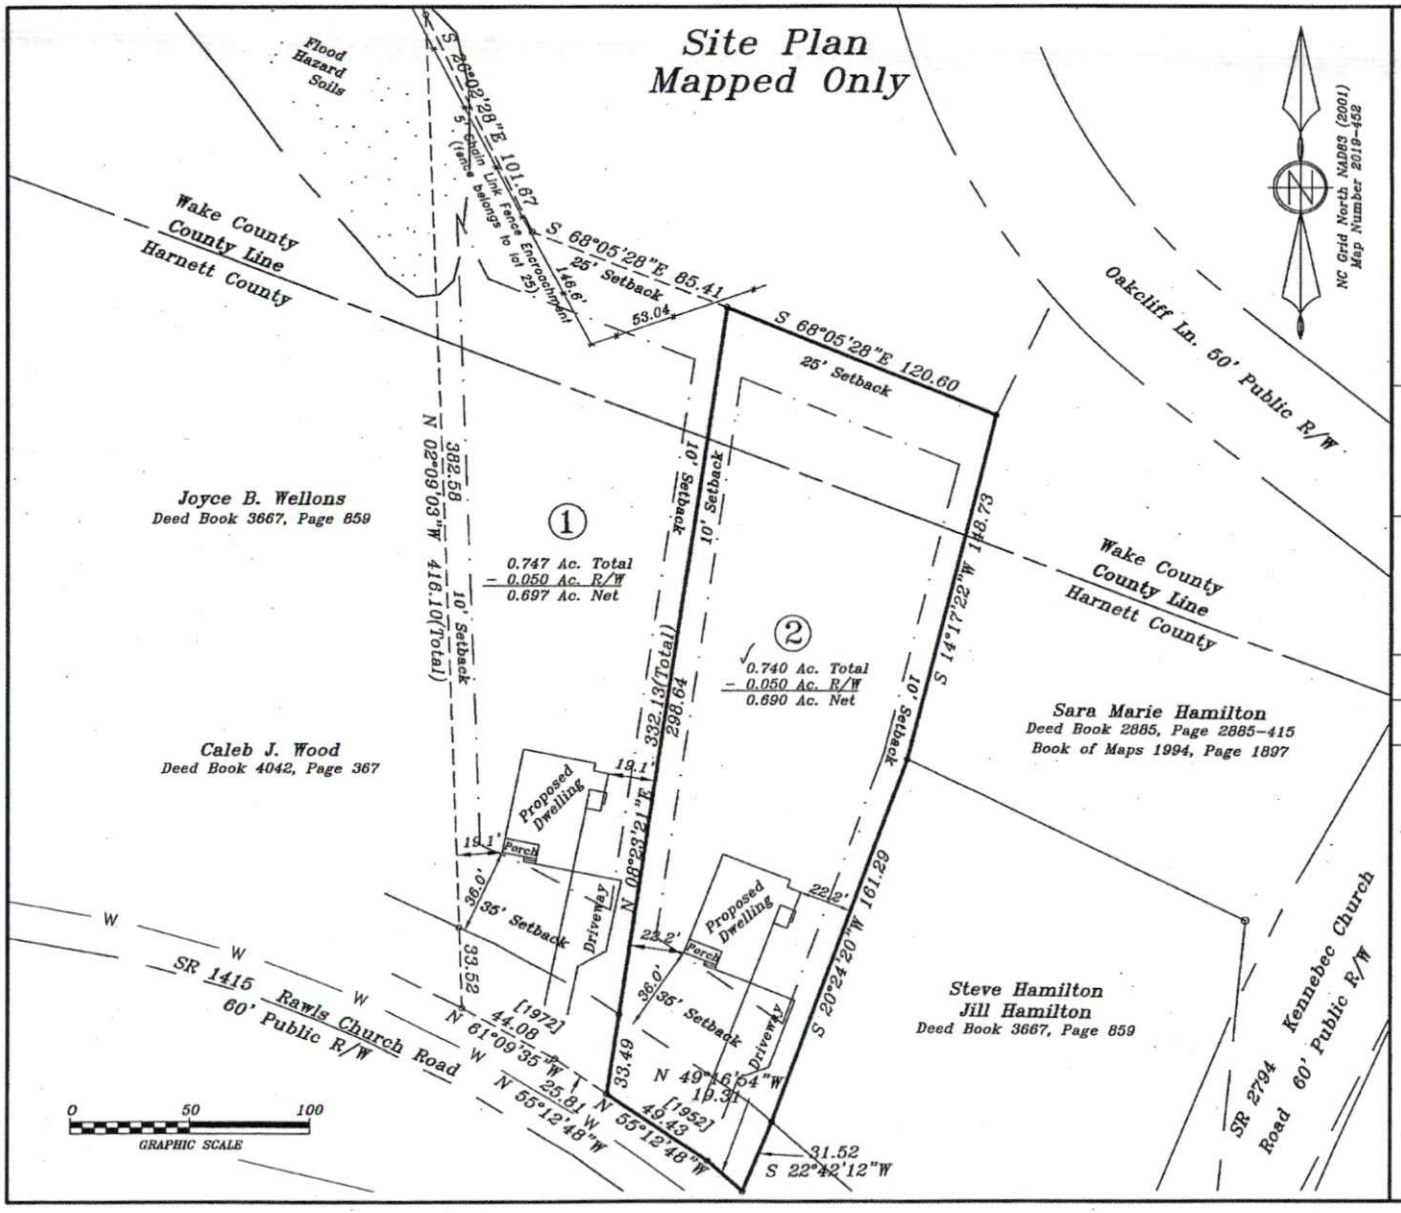

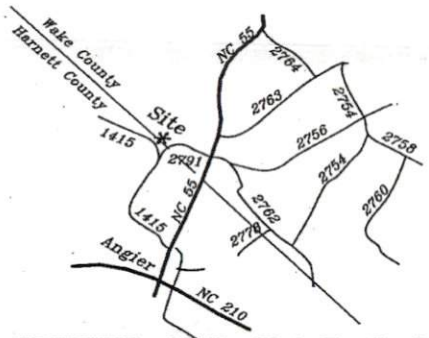

VICINITY MAP Not To Scale

Lot 2, Rawls Church Rd.
Angier, NC 27501
Book of Maps 2003, Page 1081
PIN:0674-29-5370

Mapped for:

Valentine & Jean Martinez

5701 Carriage Park Ct. Fuquay Varina, NC 27526

Black River Twp	Harnett Co
Scale: 1" = 50'	Date: 9/25/2023

Surveyed & Mapped By

STANCIL & ASSOCIATES

Professional Land Surveyor,P.A. C-0831
P.O.Box 730, Angier,N.C. 27501
919-639-2133 919-639-2602 (FAX)
stancilsurvey@gmail.com

NORTH CAROLINA PROFESSIONAL SEAL L-3638 LAND SURVEYOR Thomas Lester Stancil

NOT FOR RECORDATION

CA

SHBR-1670