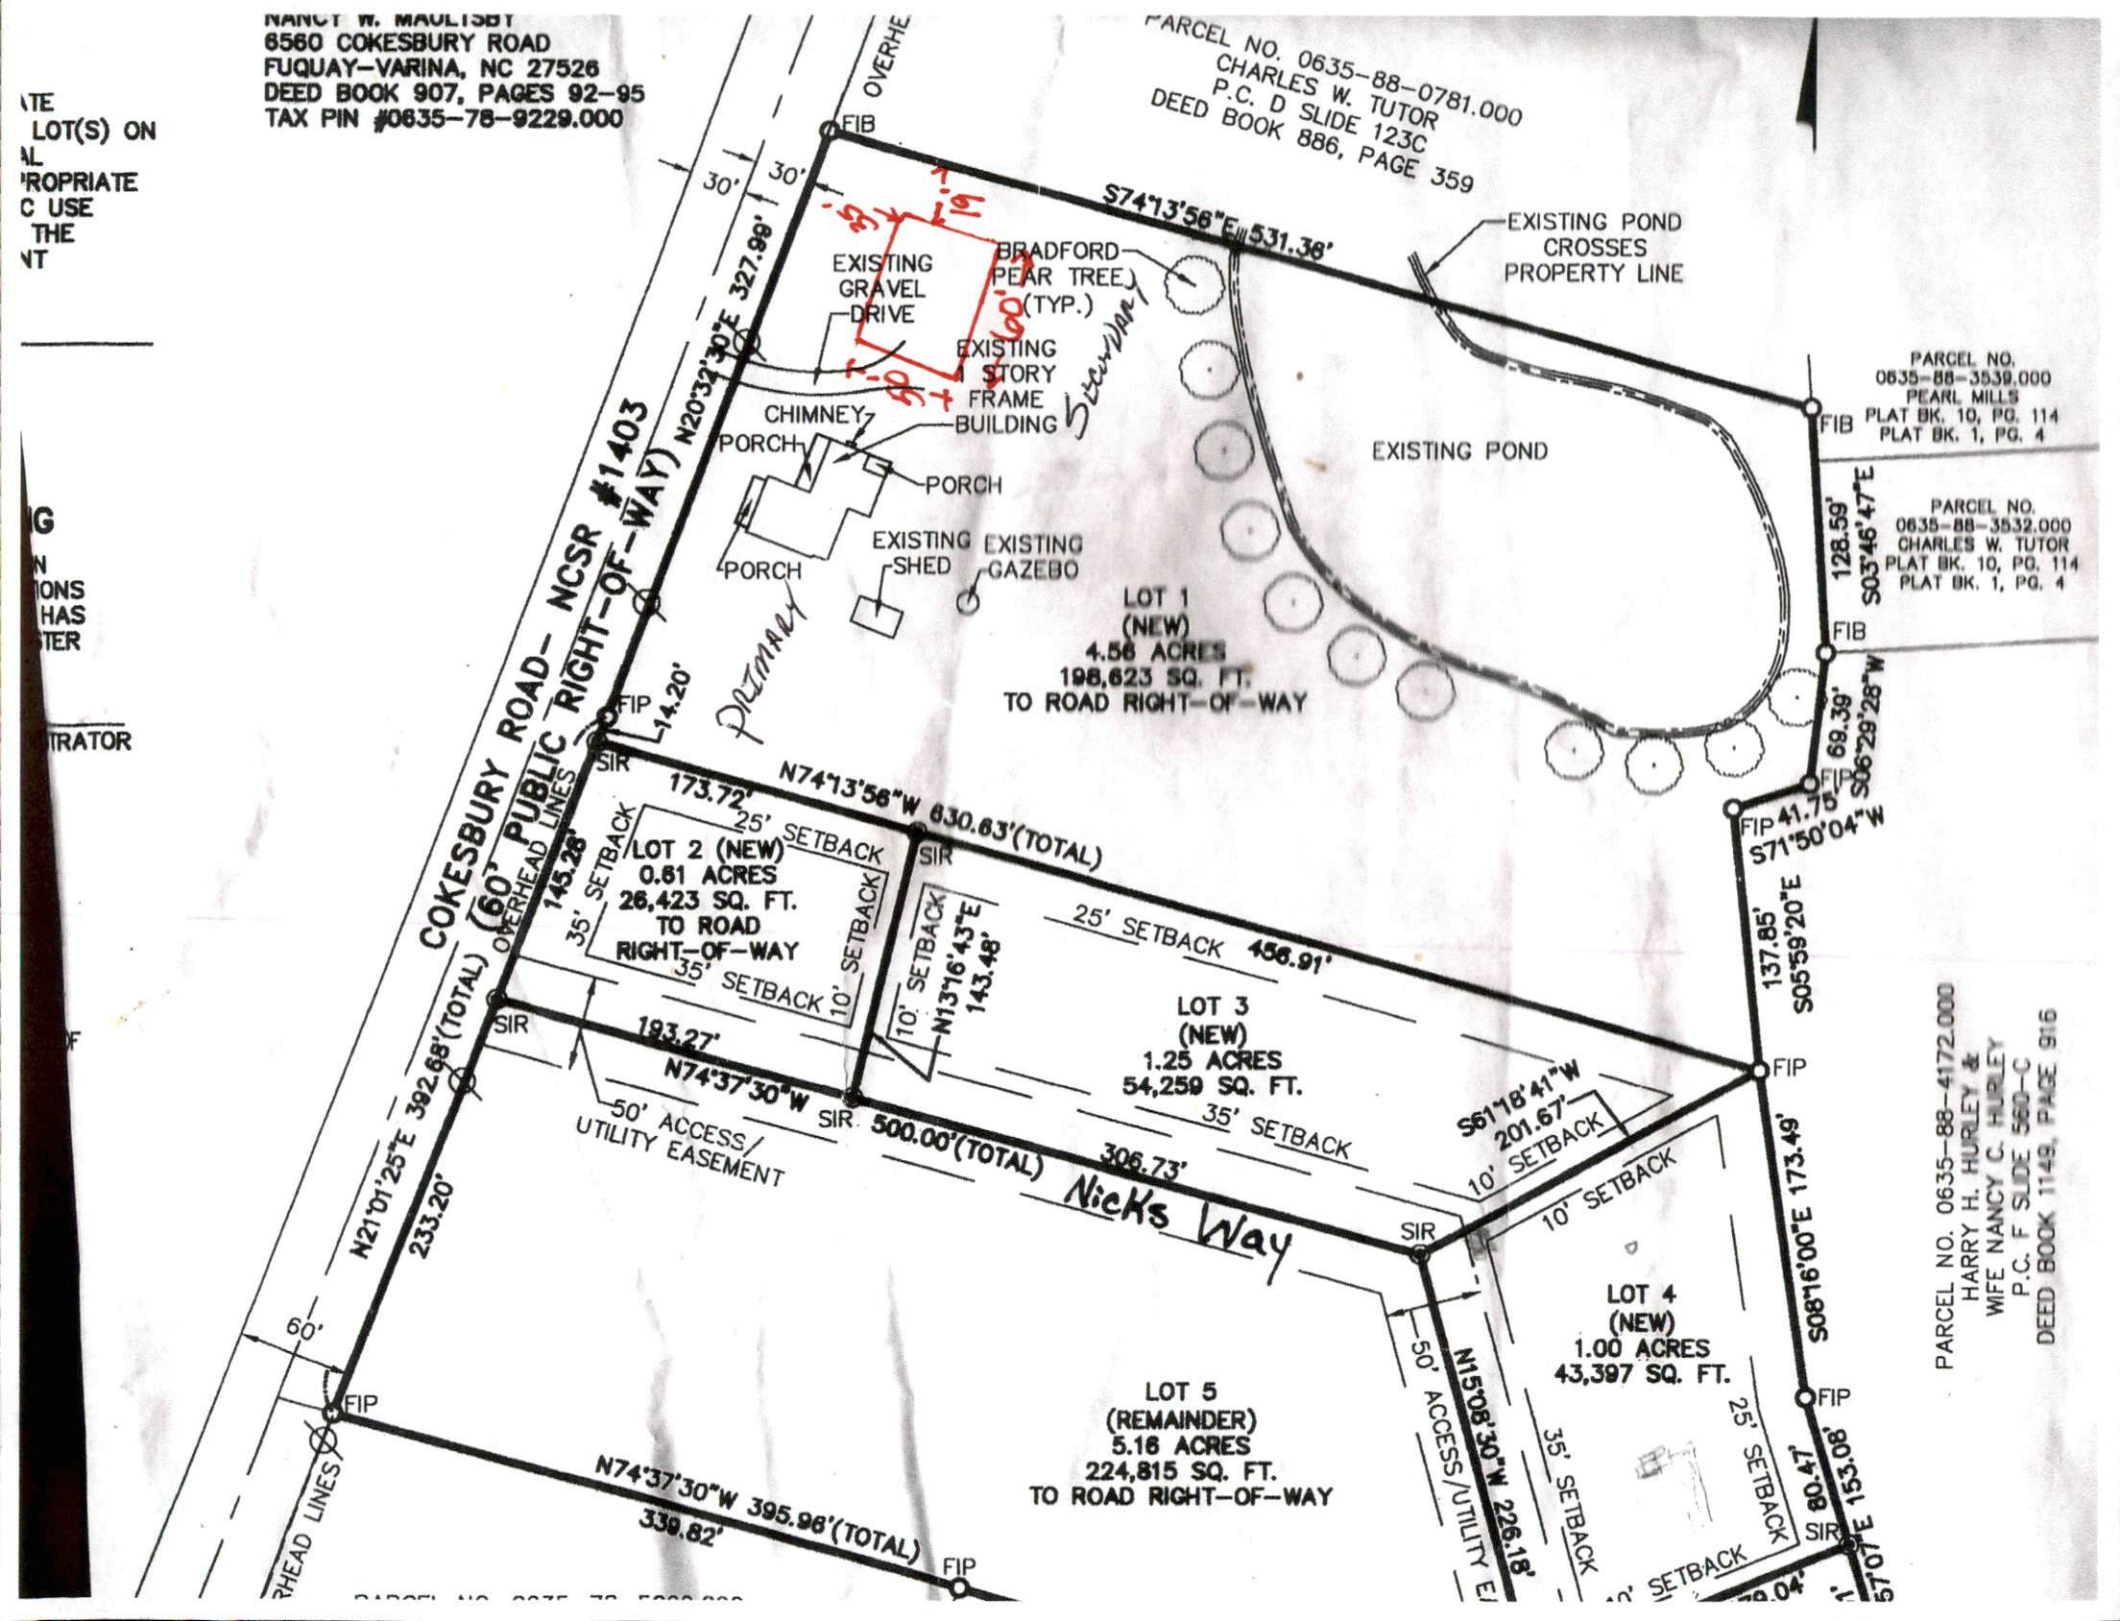
NANCY W. MAULTSBY
6560 COKESBURY ROAD
FUQUAY-VARINA, NC 27526
DEED BOOK 907, PAGES 92-95
TAX PIN #0635-78-9229.000
PARCEL NO. 0635-88-0781.000
CHARLES W. TUTOR
P.C. D SLIDE 123C
DEED BOOK 886, PAGE 359
OVERHE
30'
30'
FIB
S74°13'56"E 531.38'
EXISTING POND CROSSES PROPERTY LINE
EXISTING GRAVEL DRIVE
BRADFORD PEAR TREE (TYP.)
EXISTING 1 STORY FRAME BUILDING
CHIMNEY
PORCH
PORCH
PORCH
EXISTING SHED
EXISTING GAZEBO
Steamplant
PRIMARY
EXISTING POND
PARCEL NO. 0635-88-3539.000
PEARL MILLS
PLAT BK. 10, PG. 114
PLAT BK. 1, PG. 4
PARCEL NO. 0635-88-3532.000
CHARLES W. TUTOR
PLAT BK. 10, PG. 114
PLAT BK. 1, PG. 4
128.59'
S03°46'47"E
FIB
69.39'
S06°29'28"W
FIP
41.75'
S71°50'04"W
FIP
137.85'
S05°59'20"E
FIP
S08°16'00"E 173.49'
FIP
80.47'
S15°07'E 153.08'
SIR
COKESBURY ROAD- NCSR #1403
(60' PUBLIC RIGHT-OF-WAY)
N20°32'30"E 327.99'
OVERHEAD LINES
FIP
14.20'
SIR
N74°13'56"W 630.63'(TOTAL)
173.72'
25' SETBACK
LOT 2 (NEW)
0.61 ACRES
26,423 SQ. FT.
TO ROAD RIGHT-OF-WAY
35' SETBACK
10' SETBACK
145.28'
N13°16'43"E
143.48'
25' SETBACK
456.91'
LOT 3
(NEW)
1.25 ACRES
54,259 SQ. FT.
35' SETBACK
S61°18'41"W
201.67'
10' SETBACK
SIR
193.27'
N74°37'30"W
50' ACCESS/ UTILITY EASEMENT
SIR
500.00'(TOTAL)
306.73'
Nicks Way
SIR
N21°01'25"E 392.68'(TOTAL)
233.20'
60'
FIP
OVERHEAD LINES
N74°37'30"W 395.96'(TOTAL)
339.82'
FIP
LOT 5
(REMAINDER)
5.16 ACRES
224,815 SQ. FT.
TO ROAD RIGHT-OF-WAY
50' ACCESS/UTILITY E
N15°08'30"W 226.18'
LOT 4
(NEW)
1.00 ACRES
43,397 SQ. FT.
10' SETBACK
35' SETBACK
25' SETBACK
PARCEL NO. 0635-88-4172.000
HARRY H. HURLEY &
WIFE NANCY C. HURLEY
P.C. F SLIDE 560-C
DEED BOOK 1149, PAGE 916