NOTES:

This property does not appear to be located within 2000 feet of N. C. Grid Monumentation.

All measurements shown are horizontal ground measurements unless otherwise noted.

Area calculated by computer.

Set #4 rebar at all corners unless otherwise indicated.

Adjoining References are From the County GIS Office and other sources and May Not Have Been Verified by this Office.

"*" Denotes Control Corner.

This Property Does not Have a Watershed Designation.

State of North Carolina
County of Harnett

I, Christine L. Wallace, Review Officer of Harnett County, certify that the map or plat to which this certification is affixed meets all statutory requirements for recording.

6-22-05 — Christine L. Wallace
Date — Review Officer

NORTH CAROLINA
HARNETT COUNTY
This Map/ Plat was presented for registration and recorded in this office at Map Number 2005-509
This 23 day of June, 2005 at 11:14 o'clock A M.
KIMBERLY S. HARGROVE
Register of Deeds
By: Sharon K. Fun
Asst./Deputy Register of Deeds

LEGEND:

FIP	Found Iron Pipe
SIP	Set Iron Pipe
FCM	Found Concrete Monument
FPK	Found P.K. Nail
PKS	Set P.K. Nail
FRB	Found Rebar
SRB	Set Rebar
R/W	Right of Way
CL	Centerline
CP	Computed Point
FRRS	Found Railroad Spike
SRRS	Set Railroad Spike
AXF	Found Axle
FLK	Found Lightwood Knot

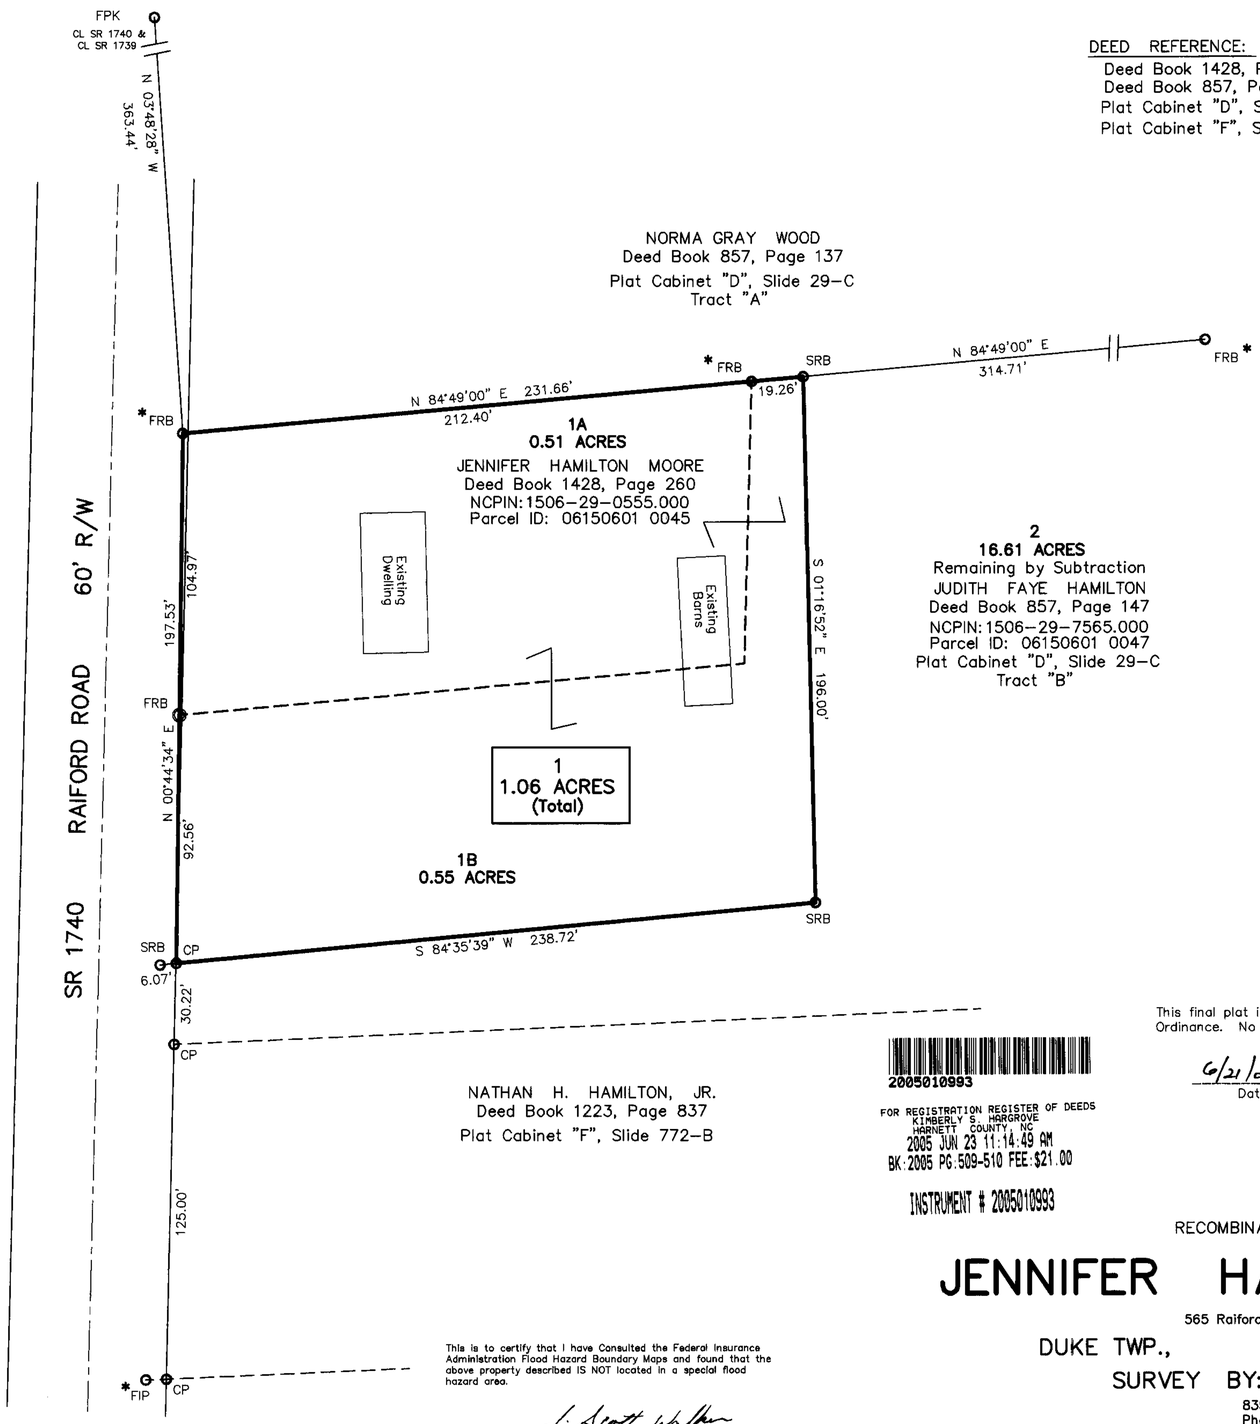

DEED REFERENCE:
Deed Book 1428, Page 260
Deed Book 857, Page 147
Plat Cabinet "D", Slide 29-C
Plat Cabinet "F", Slide 772-B

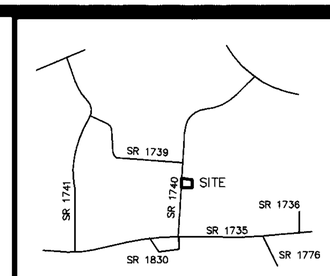

VICINITY MAP
(NOT TO SCALE)

PC "D", SL 29-A

2005010993

FOR REGISTRATION REGISTER OF DEEDS
KIMBERLY S. HARGROVE
HARNETT COUNTY, NC
2005 JUN 23 11:14:49 AM
BK:2005 PG:509-510 FEE:$21.00

INSTRUMENT # 2005010993

This final plat is exempt from the Town of Erwin Subdivision Ordinance. No approval is required.

6/21/05 — M. Alan Ivey
Date — Administrator

This is to certify that I have Consulted the Federal Insurance Administration Flood Hazard Boundary Maps and found that the above property described IS NOT located in a special flood hazard area.

J. Scott Walker
J. SCOTT WALKER
PROFESSIONAL LAND SURVEYOR NO.4332

NORTH CAROLINA
HARNETT COUNTY

I, J. Scott Walker, a Professional Land Surveyor, certify that this plat was drawn under my supervision from an actual survey made under my supervision (deed description recorded per deed references as stated on map), that the ratio of precision as calculated by lattitude and departures is 1/10000+, that the boundaries not surveyed are shown as broken lines plotted from information as shown on map, that this plat was prepared in accordance with G.S. 47-30 as amended. Witness my original signature, registration number, and seal this 20th day of June, A.D., 2005.

J. Scott Walker
Surveyor
L-4332
Registration Number

NORTH CAROLINA PROFESSIONAL SEAL L-4332 LAND SURVEYOR J. SCOTT WALKER

I, J. SCOTT WALKER, PROFESSIONAL LAND SURVEYOR NO.4332, CERTIFY THAT THIS PLAT IS OF A SURVEY OF A CATEGORY, SUCH AS THE RECOMBINATION OF EXISTING PARCELS, A COURT ORDERED SURVEY, OR OTHER EXCEPTIONS TO THE DEFINITION OF SUBDIVISION.

J. Scott Walker
J. SCOTT WALKER
PROFESSIONAL LAND SURVEYOR NO.4332

RECOMBINATION SURVEY FOR:

JENNIFER HAMILTON MOORE

565 Raiford Road, Erwin NC 28339

DUKE TWP., HARNETT CO., N.C.

SURVEY BY: J. SCOTT WALKER
835 Abattoir Road, Coats, NC 27521
Phone (910) 897-5753

JUNE 15, 2005

GRAPHIC SCALE

40 0 20 40 80 160

(IN FEET)
1 inch = 40 ft.

ZONED: R-15

925

Map# 2005-509

KIMBERLY S. HARGROVE
REGISTER OF DEEDS, HARNETT
305 W CORNELIUS HARNETT BLVD
SUITE 200
LILLINGTON, NC 27546

PLEASE RETAIN YELLOW TRAILER PAGE

It is part of recorded document, and must be submitted with original for re-recording and/or cancellation.

****

Filed For Registration: 06/23/2005 11:14:49 AM

Book: PLAT 2005 Page: 509-510

Document No.: 2005010993

MAP 2 PGS $21.00

Recorder: SHARON K FURR

State of North Carolina, County of Harnett

KIMBERLY S. HARGROVE , REGISTER OF DEEDS

By: Sharon K. Furr
Deputy/Assistant Register of Deeds

2005010993