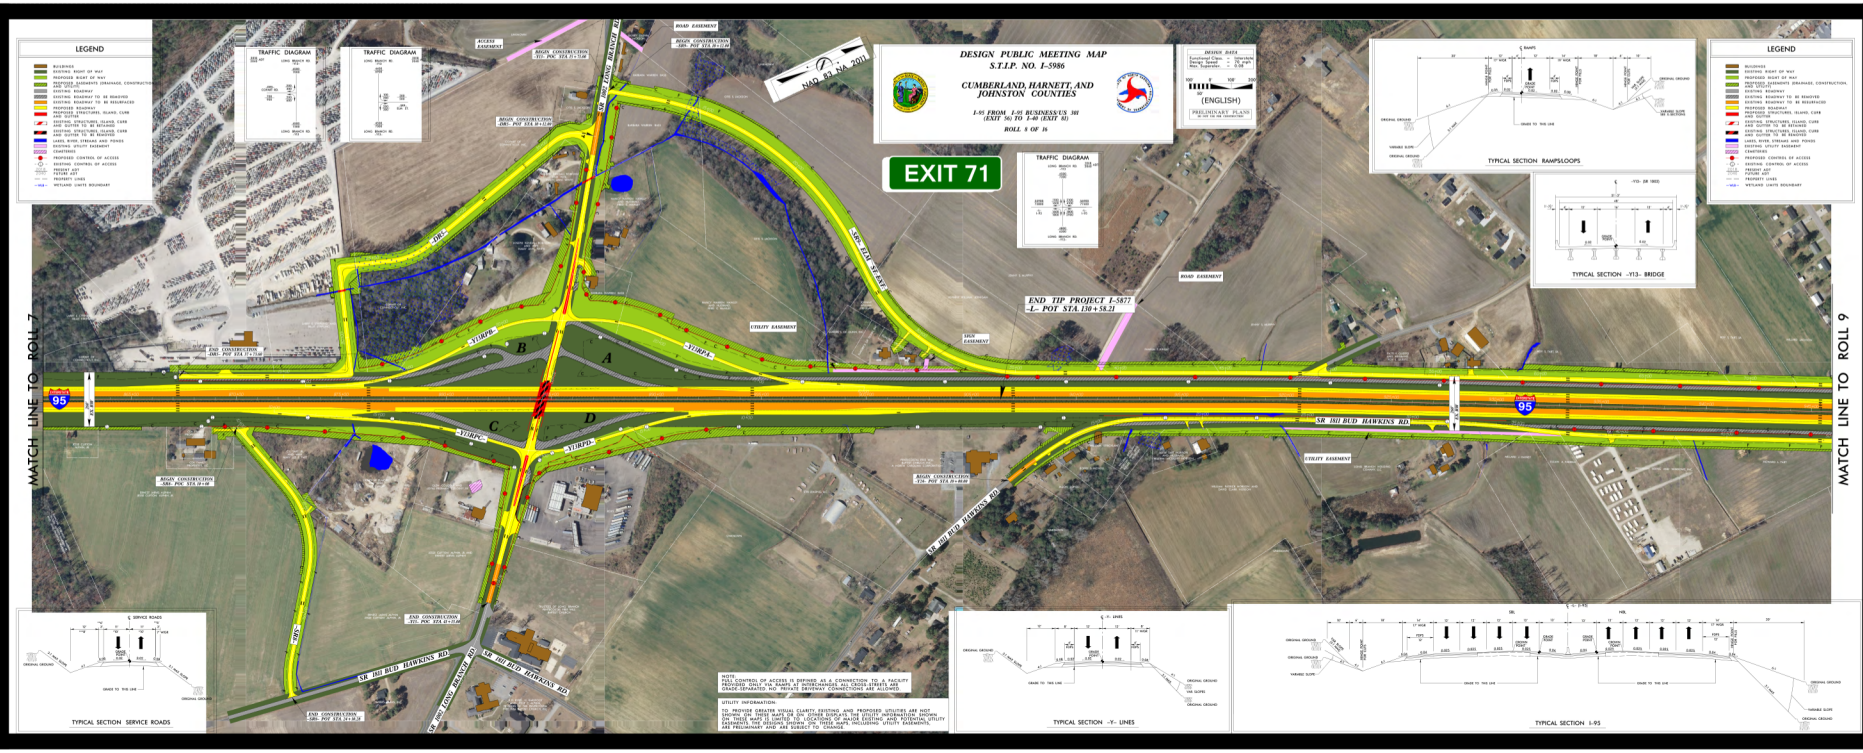
DESIGN PUBLIC MEETING MAP
S.T.I.P. NO. I-5986
CUMBERLAND, HARNETT, AND JOHNSTON COUNTIES
I-95 FROM I-95 BUSINESS/US 301 (EXIT 56) TO I-40 (EXIT 81)
ROLL 8 OF 16
DESIGN DATA
(ENGLISH)
PRELIMINARY PLANS
NAD 83 NSRS 2011
EXIT 71
LEGEND
TRAFFIC DIAGRAM
TRAFFIC DIAGRAM
TRAFFIC DIAGRAM
END TIP PROJECT I-5877
-L- POT STA. 130+58.21
