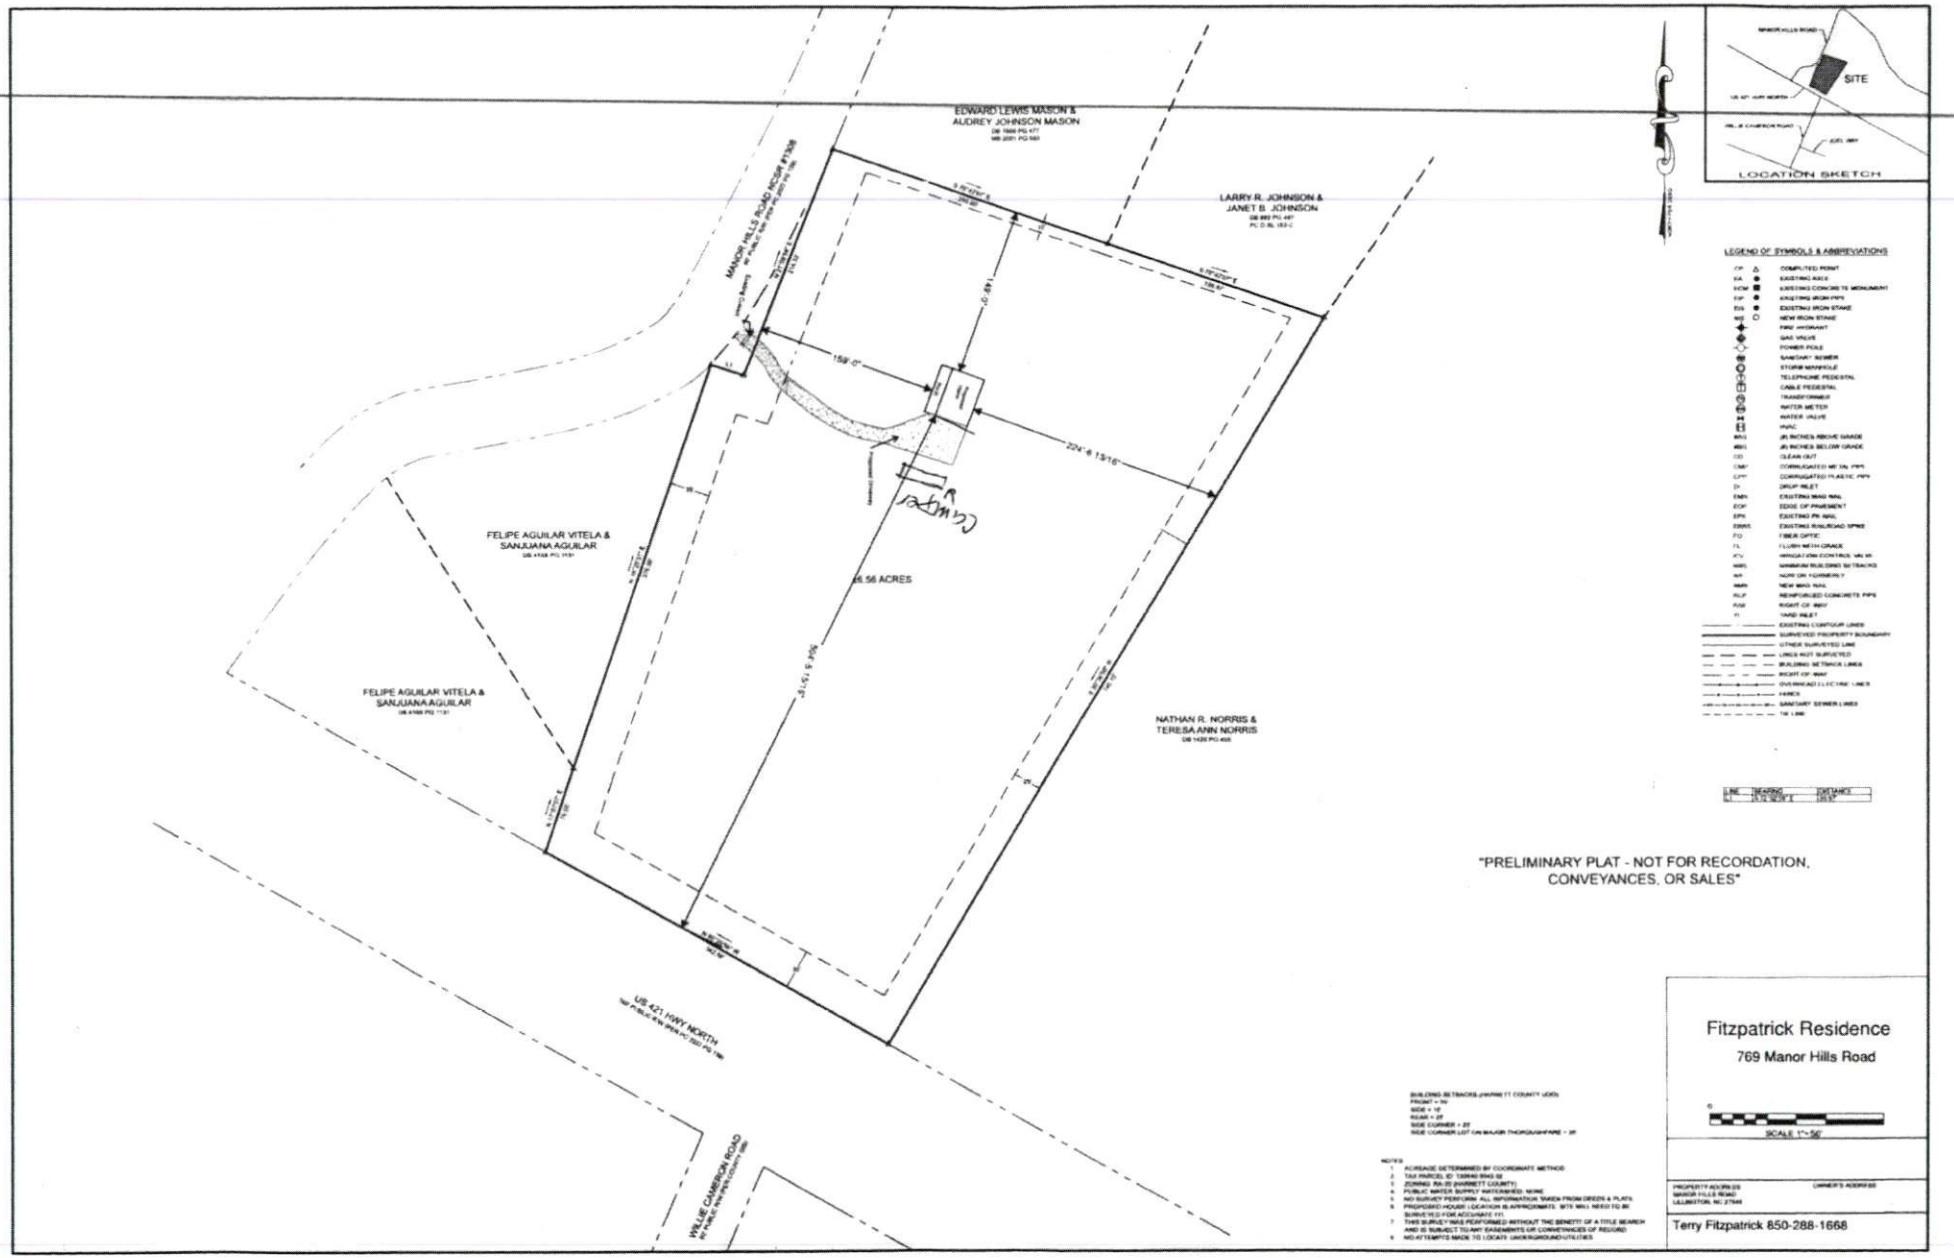
EDWARD LEWIS MASON &
AUDREY JOHNSON MASON
LARRY R. JOHNSON &
JANET B. JOHNSON
MANOR HILLS ROAD NCSR #1308
FELIPE AGUILAR VITELA &
SANJUANA AGUILAR
FELIPE AGUILAR VITELA &
SANJUANA AGUILAR
NATHAN R. NORRIS &
TERESA ANN NORRIS
US 421 HWY NORTH
WILLIE CAMERON ROAD
159'-0"
224'-6 13/16"
6.56 ACRES
SITE
LOCATION SKETCH
LEGEND OF SYMBOLS & ABBREVIATIONS
"PRELIMINARY PLAT - NOT FOR RECORDATION,
CONVEYANCES, OR SALES"
Fitzpatrick Residence
769 Manor Hills Road
SCALE 1"=50'
Terry Fitzpatrick 850-288-1668